FORM 929

VERTICAL SCALE 1"=20'

HORIZONTAL SCALE 1"=100'

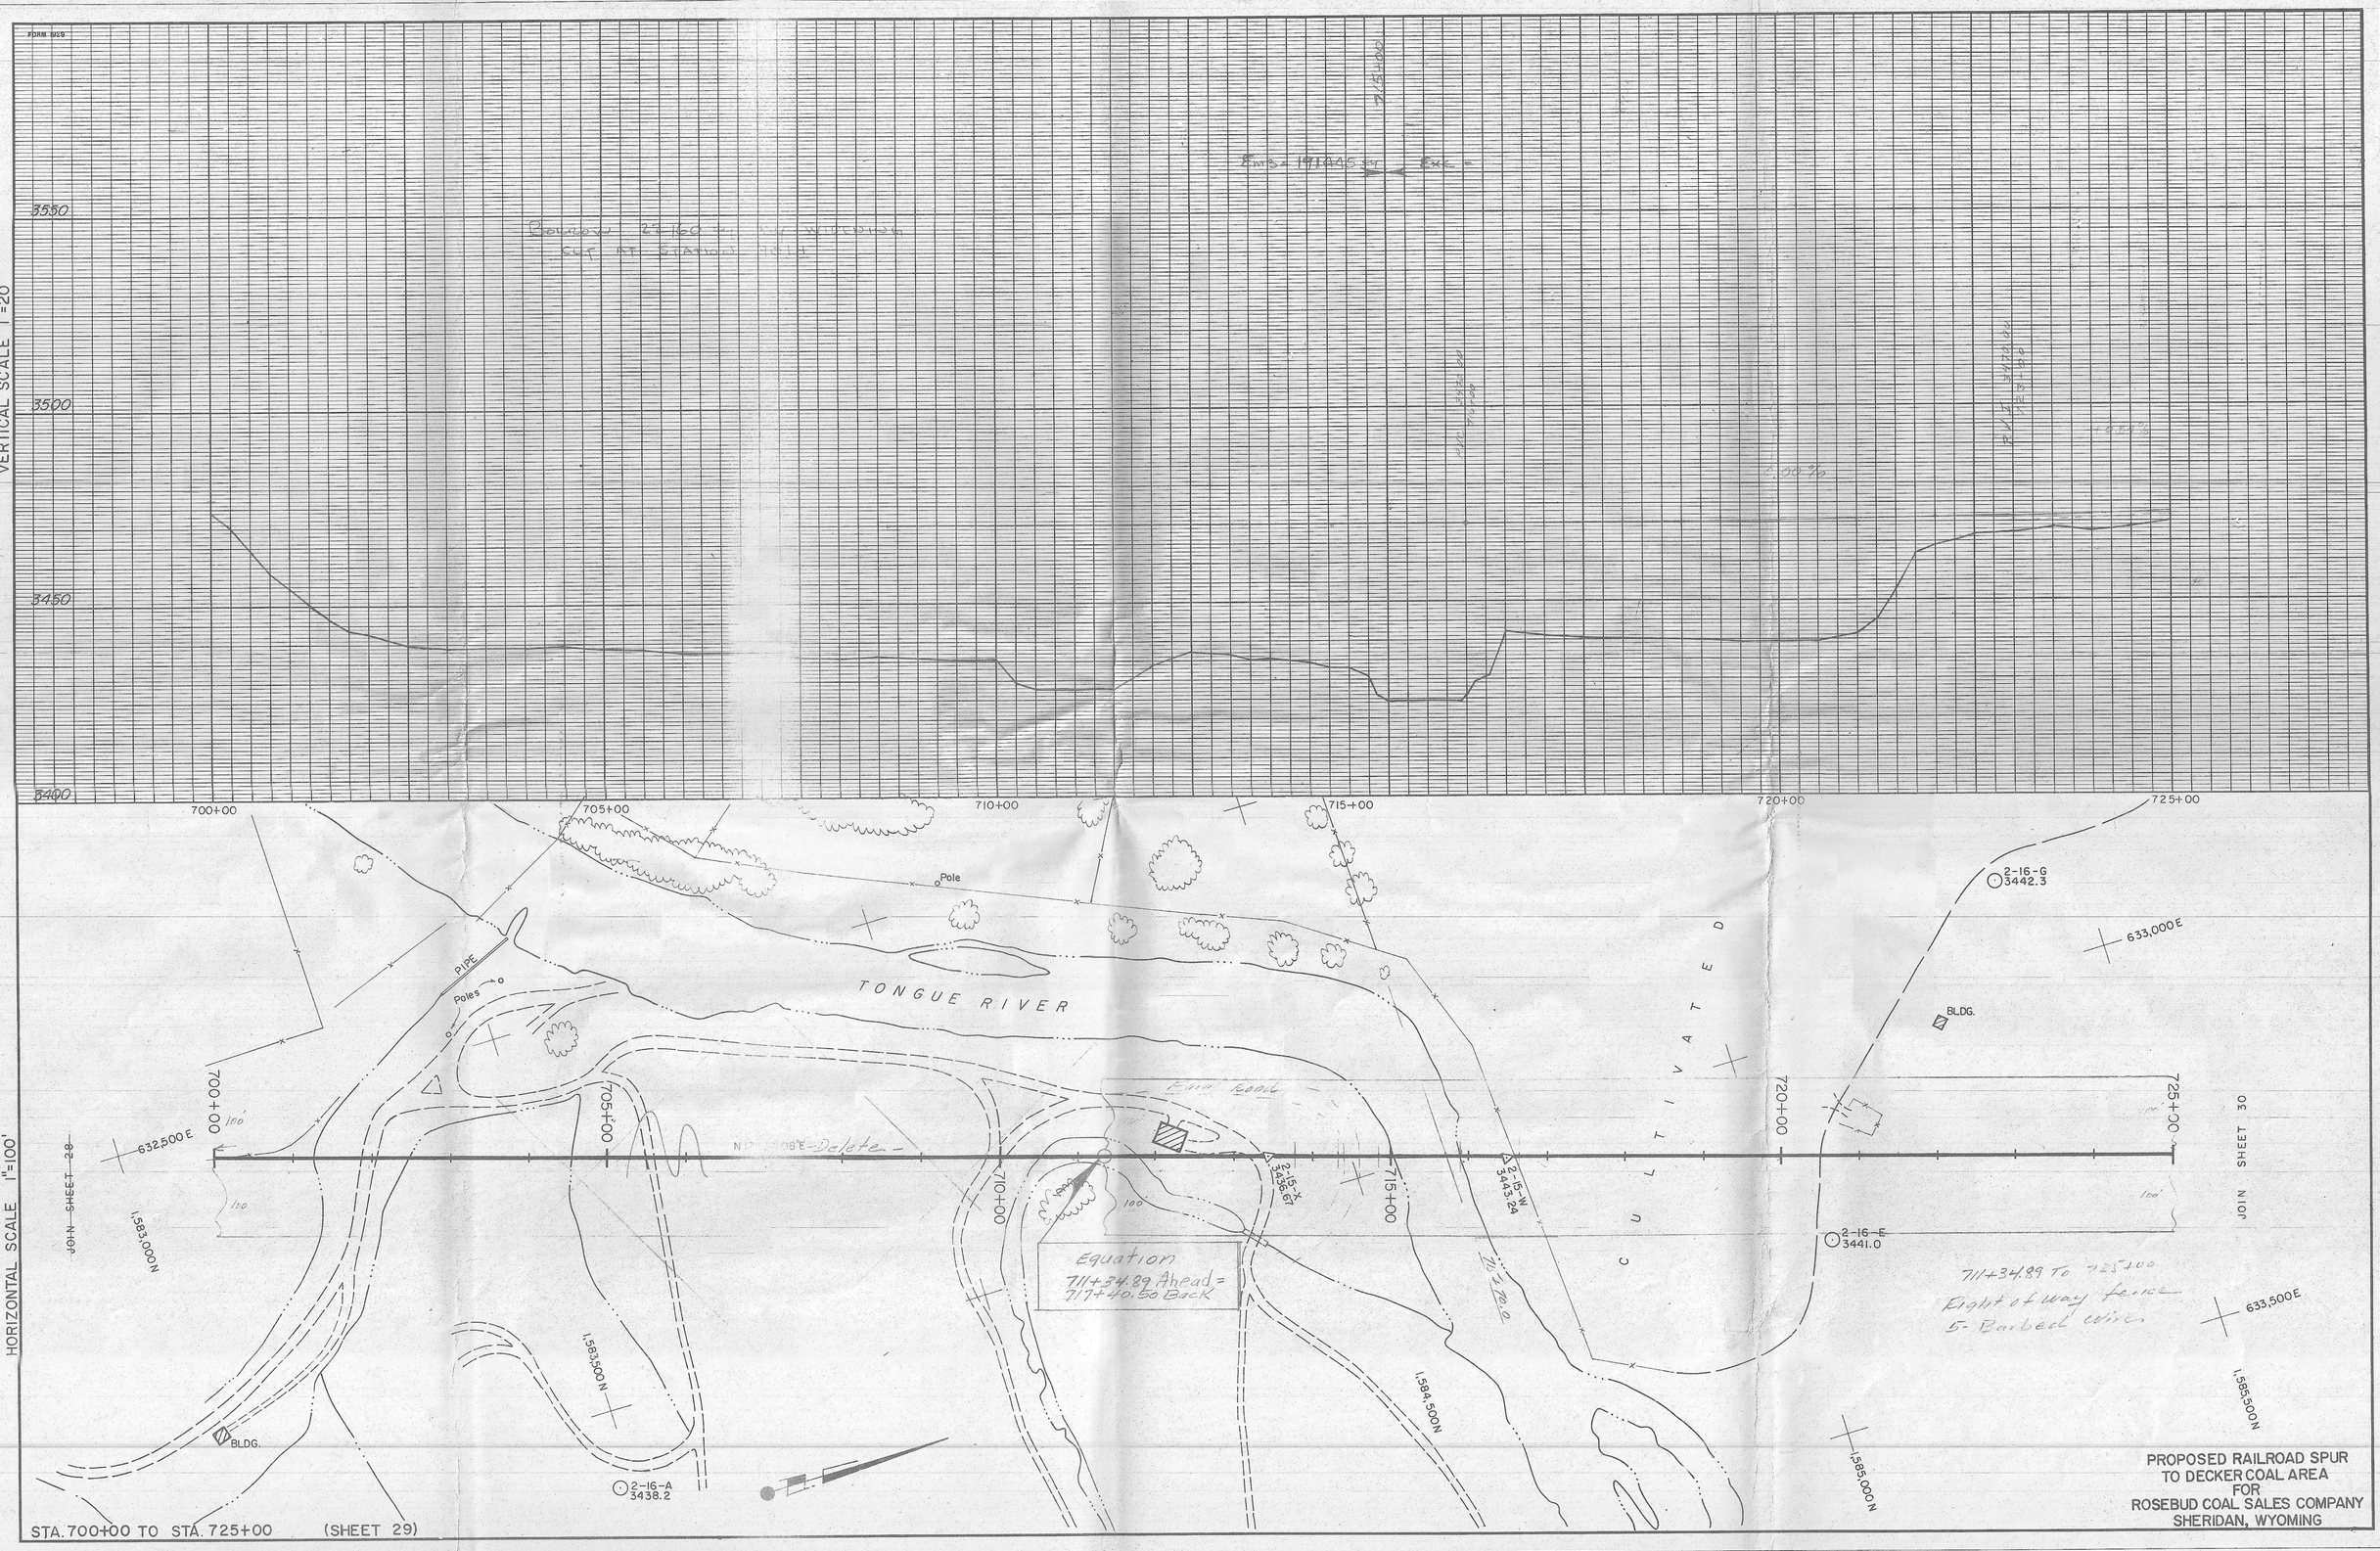

STA. 700+00 TO STA. 725+00 (SHEET 29)

PROPOSED RAILROAD SPUR
TO DECKER COAL AREA
FOR
ROSEBUD COAL SALES COMPANY
SHERIDAN, WYOMING