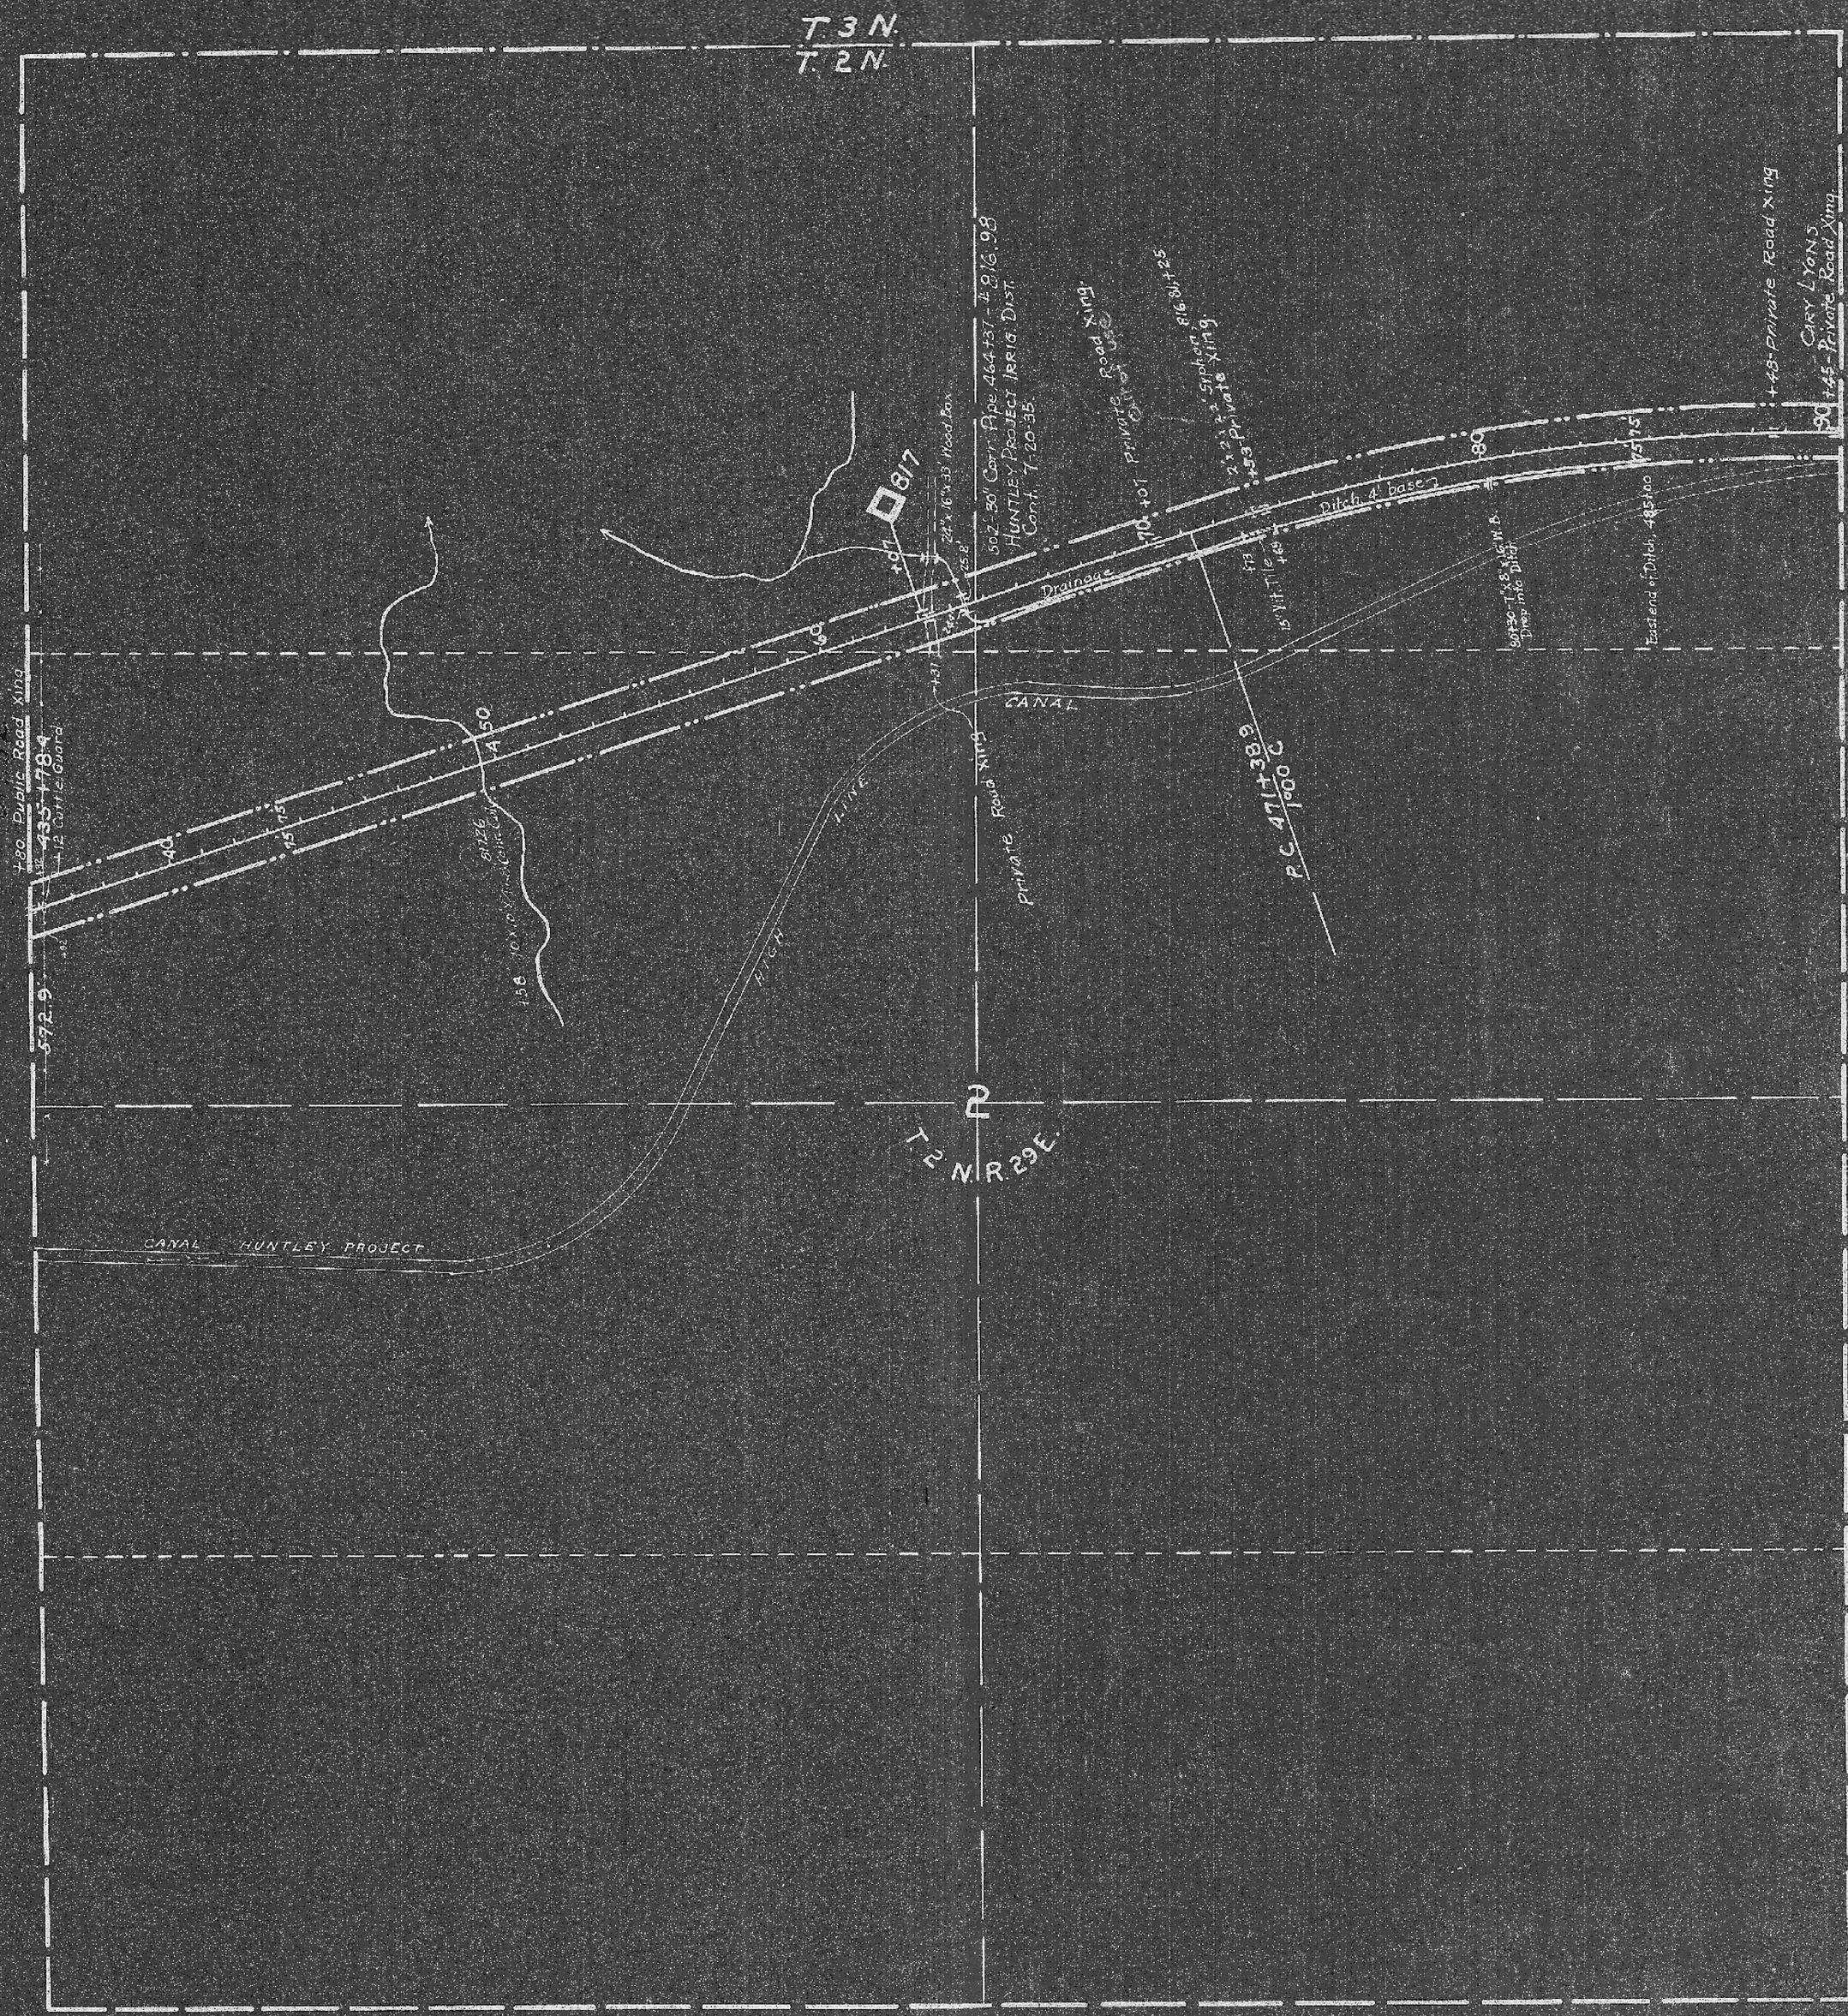
T 3 N.
T. 2 N.
T 2 N. R 29 E.
Public Road Xing
+20
+12 Cattle Guard
435+78.4
572.9'
Drainage
Ditch 4' base
CANAL
HIGH LINE
CANAL HUNTLEY PROJECT
Private Road Xing
Private Road Xing
Siphon at Private Xing
Private Road Xing
Cory Lyons
+48-Private Road Xing
+45-Private Road Xing
P.C. 471+38.9
1900'
East end of Ditch, 485+00
Scale 1"=400'
48361