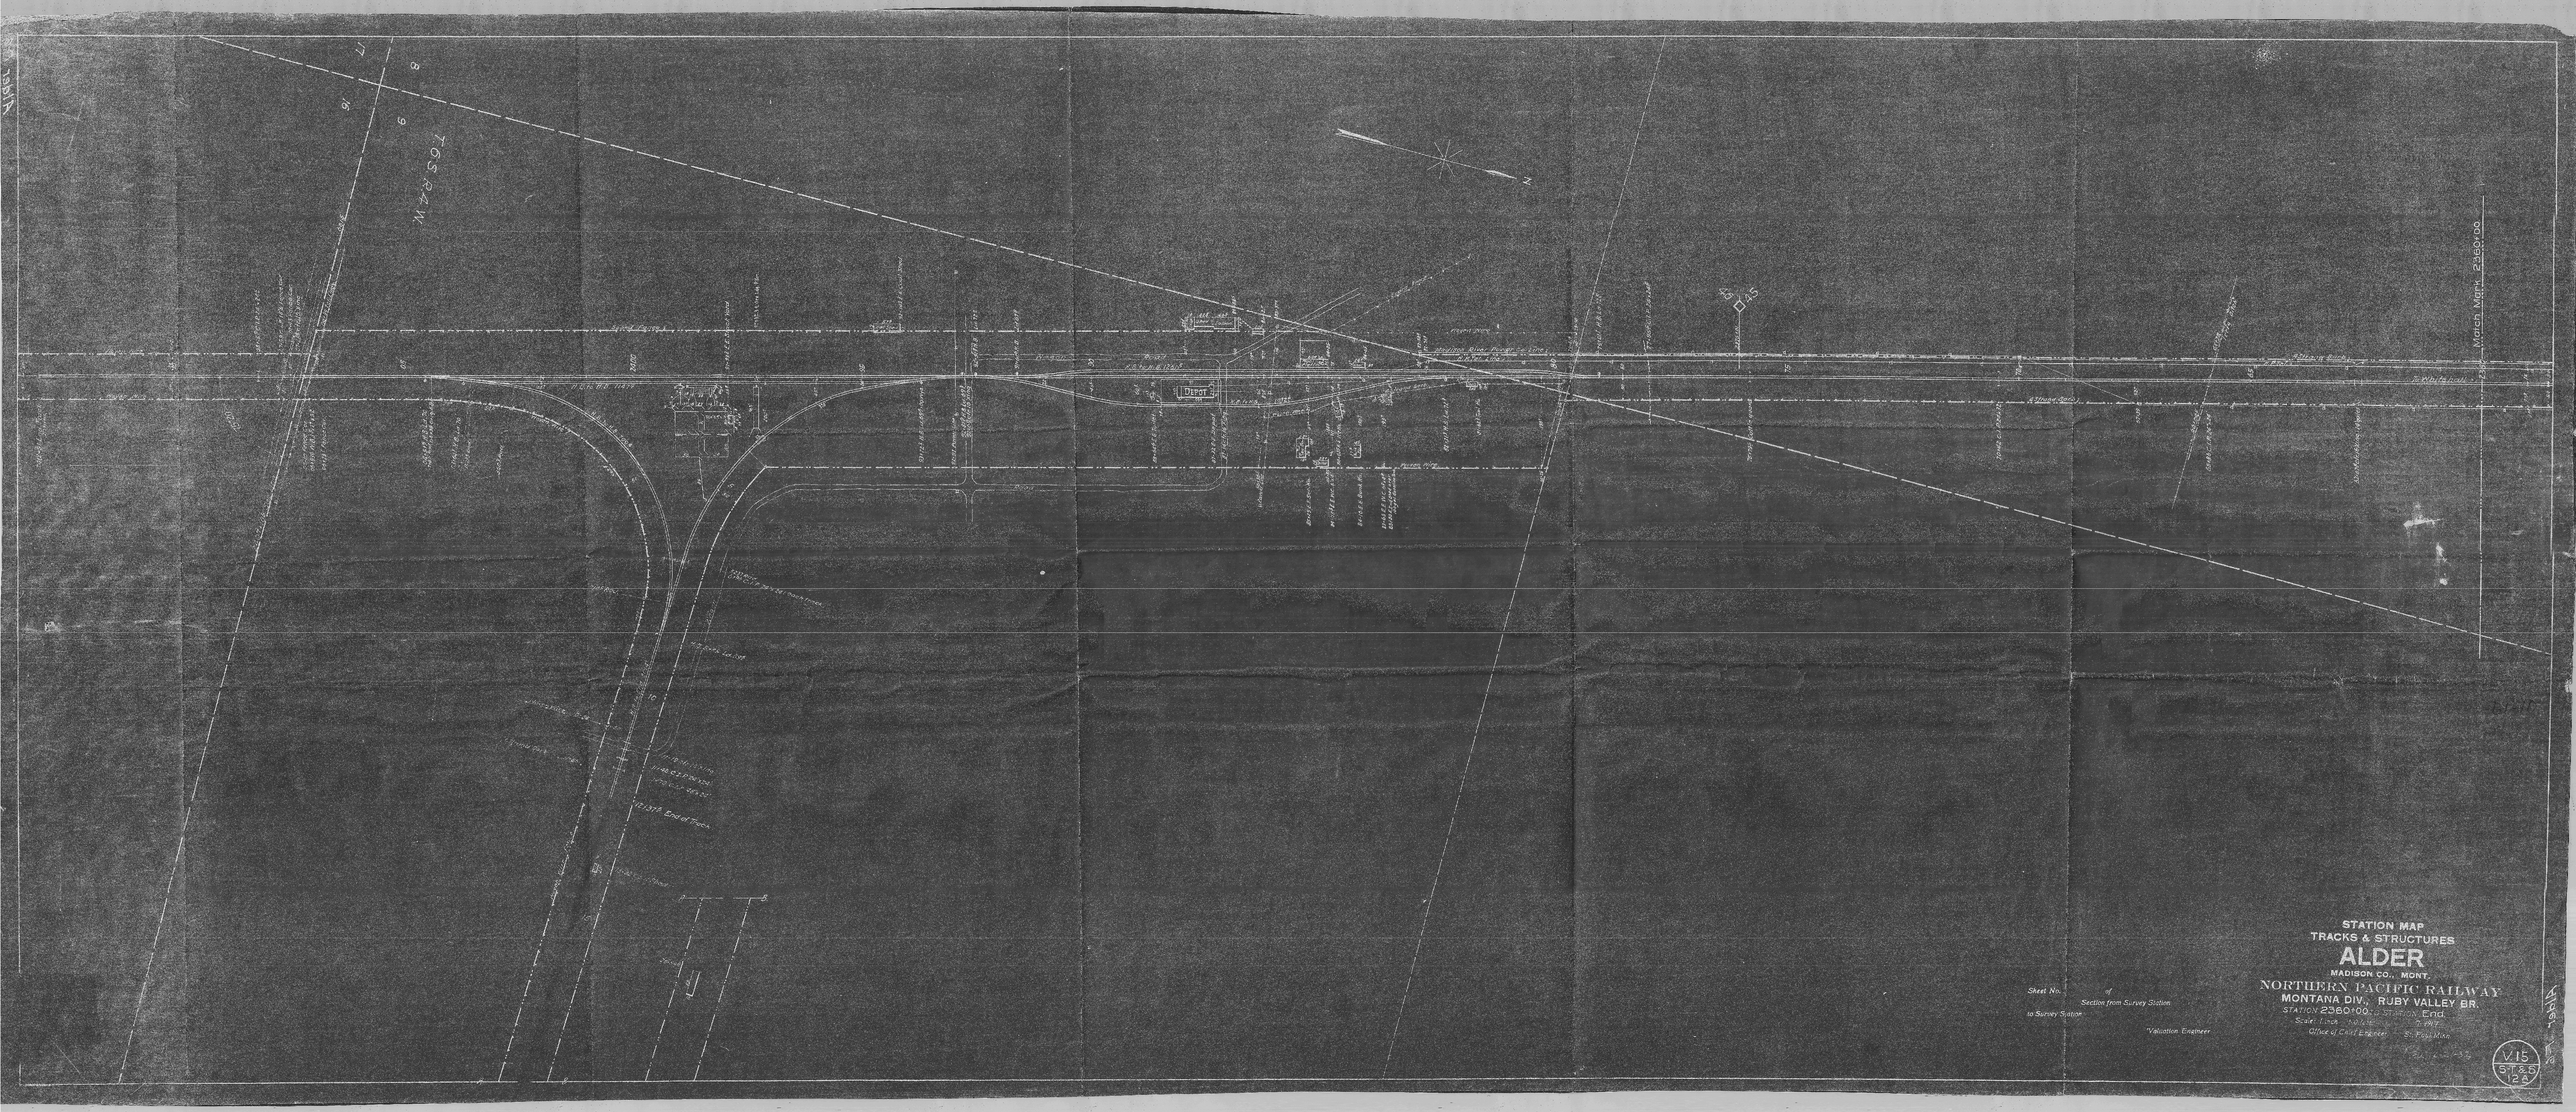

T.6S.R.4.W.
Depot
Match Mark 2360+00
STATION MAP
TRACKS & STRUCTURES
ALDER
MADISON CO., MONT.
NORTHERN PACIFIC RAILWAY
MONTANA DIV., RUBY VALLEY BR.
STATION 2360+00 to STATION End.
Sheet No. of
Section from Survey Station
to Survey Station
Valuation Engineer
Office of Chief Engineer
V.15
S.T.&S.
12A