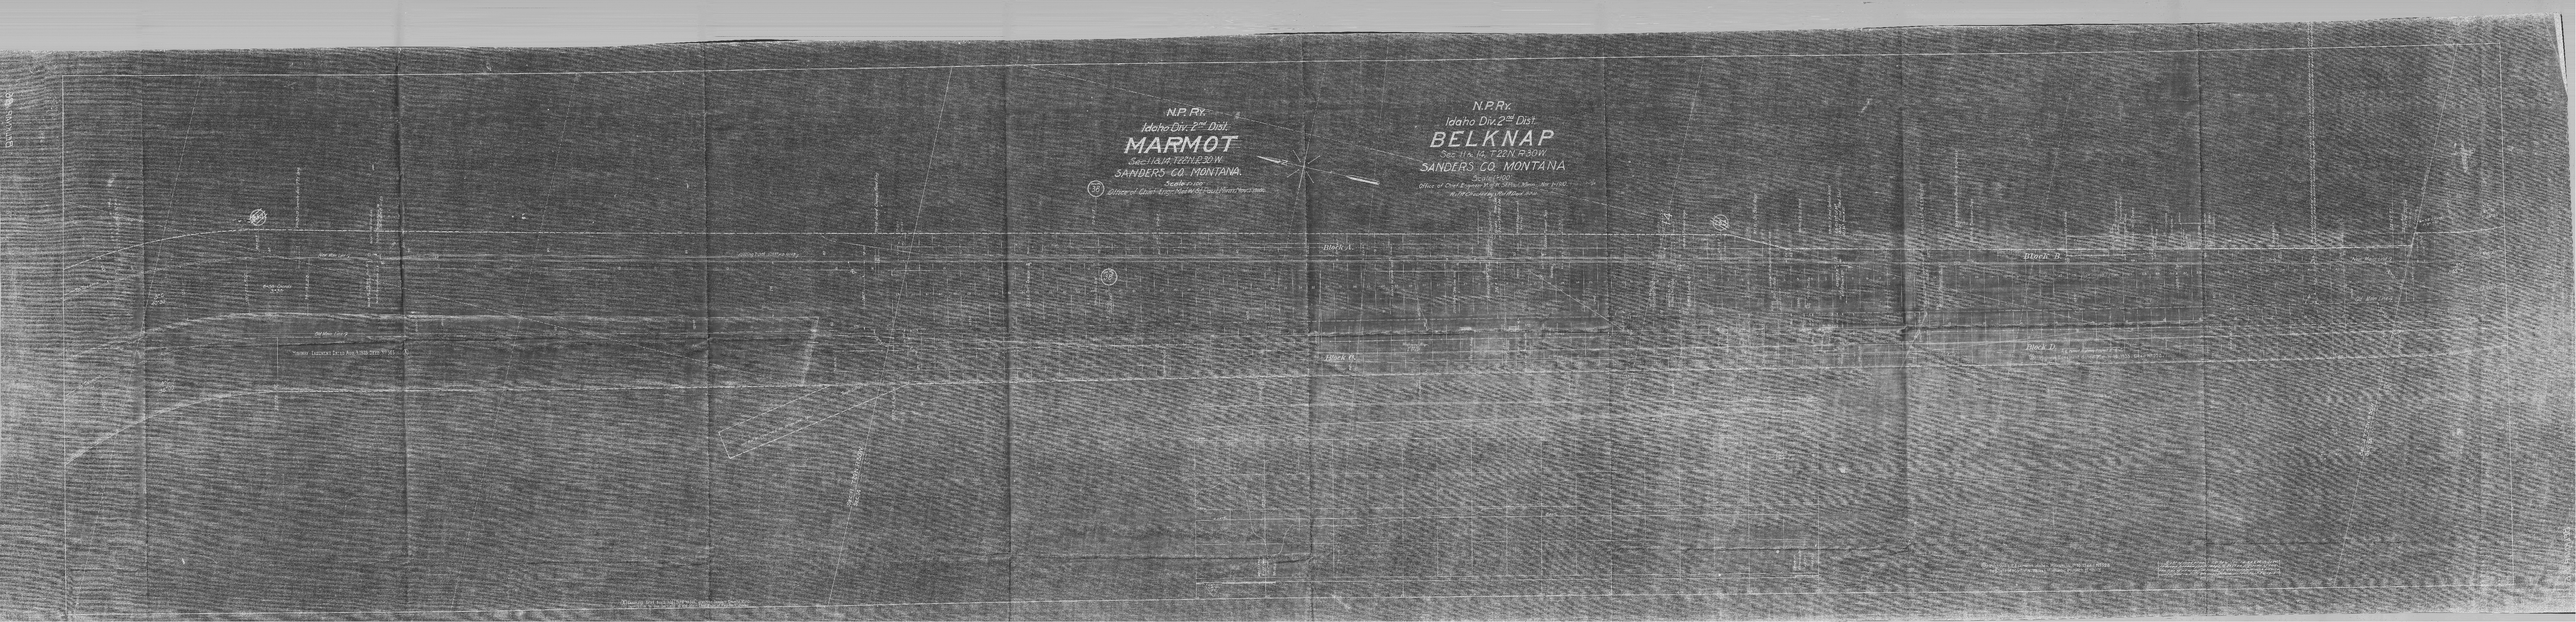
N.P. Ry.
Idaho Div. 2nd Dist.
MARMOT
Sec. 11 & 14, T. 22 N., R. 30 W.
SANDERS CO. MONTANA.
Scale 1:100
38
Office of Chief Engineer Mr. Paul Nunn, New York
N.P. Ry.
Idaho Div. 2nd Dist.
BELKNAP
Sec. 11 & 14, T. 22 N., R. 30 W.
SANDERS CO. MONTANA
Scale 1:100
Office of Chief Engineer Mr. Paul Nunn, New York
Block A.
Block B.
Block C.
Block D.