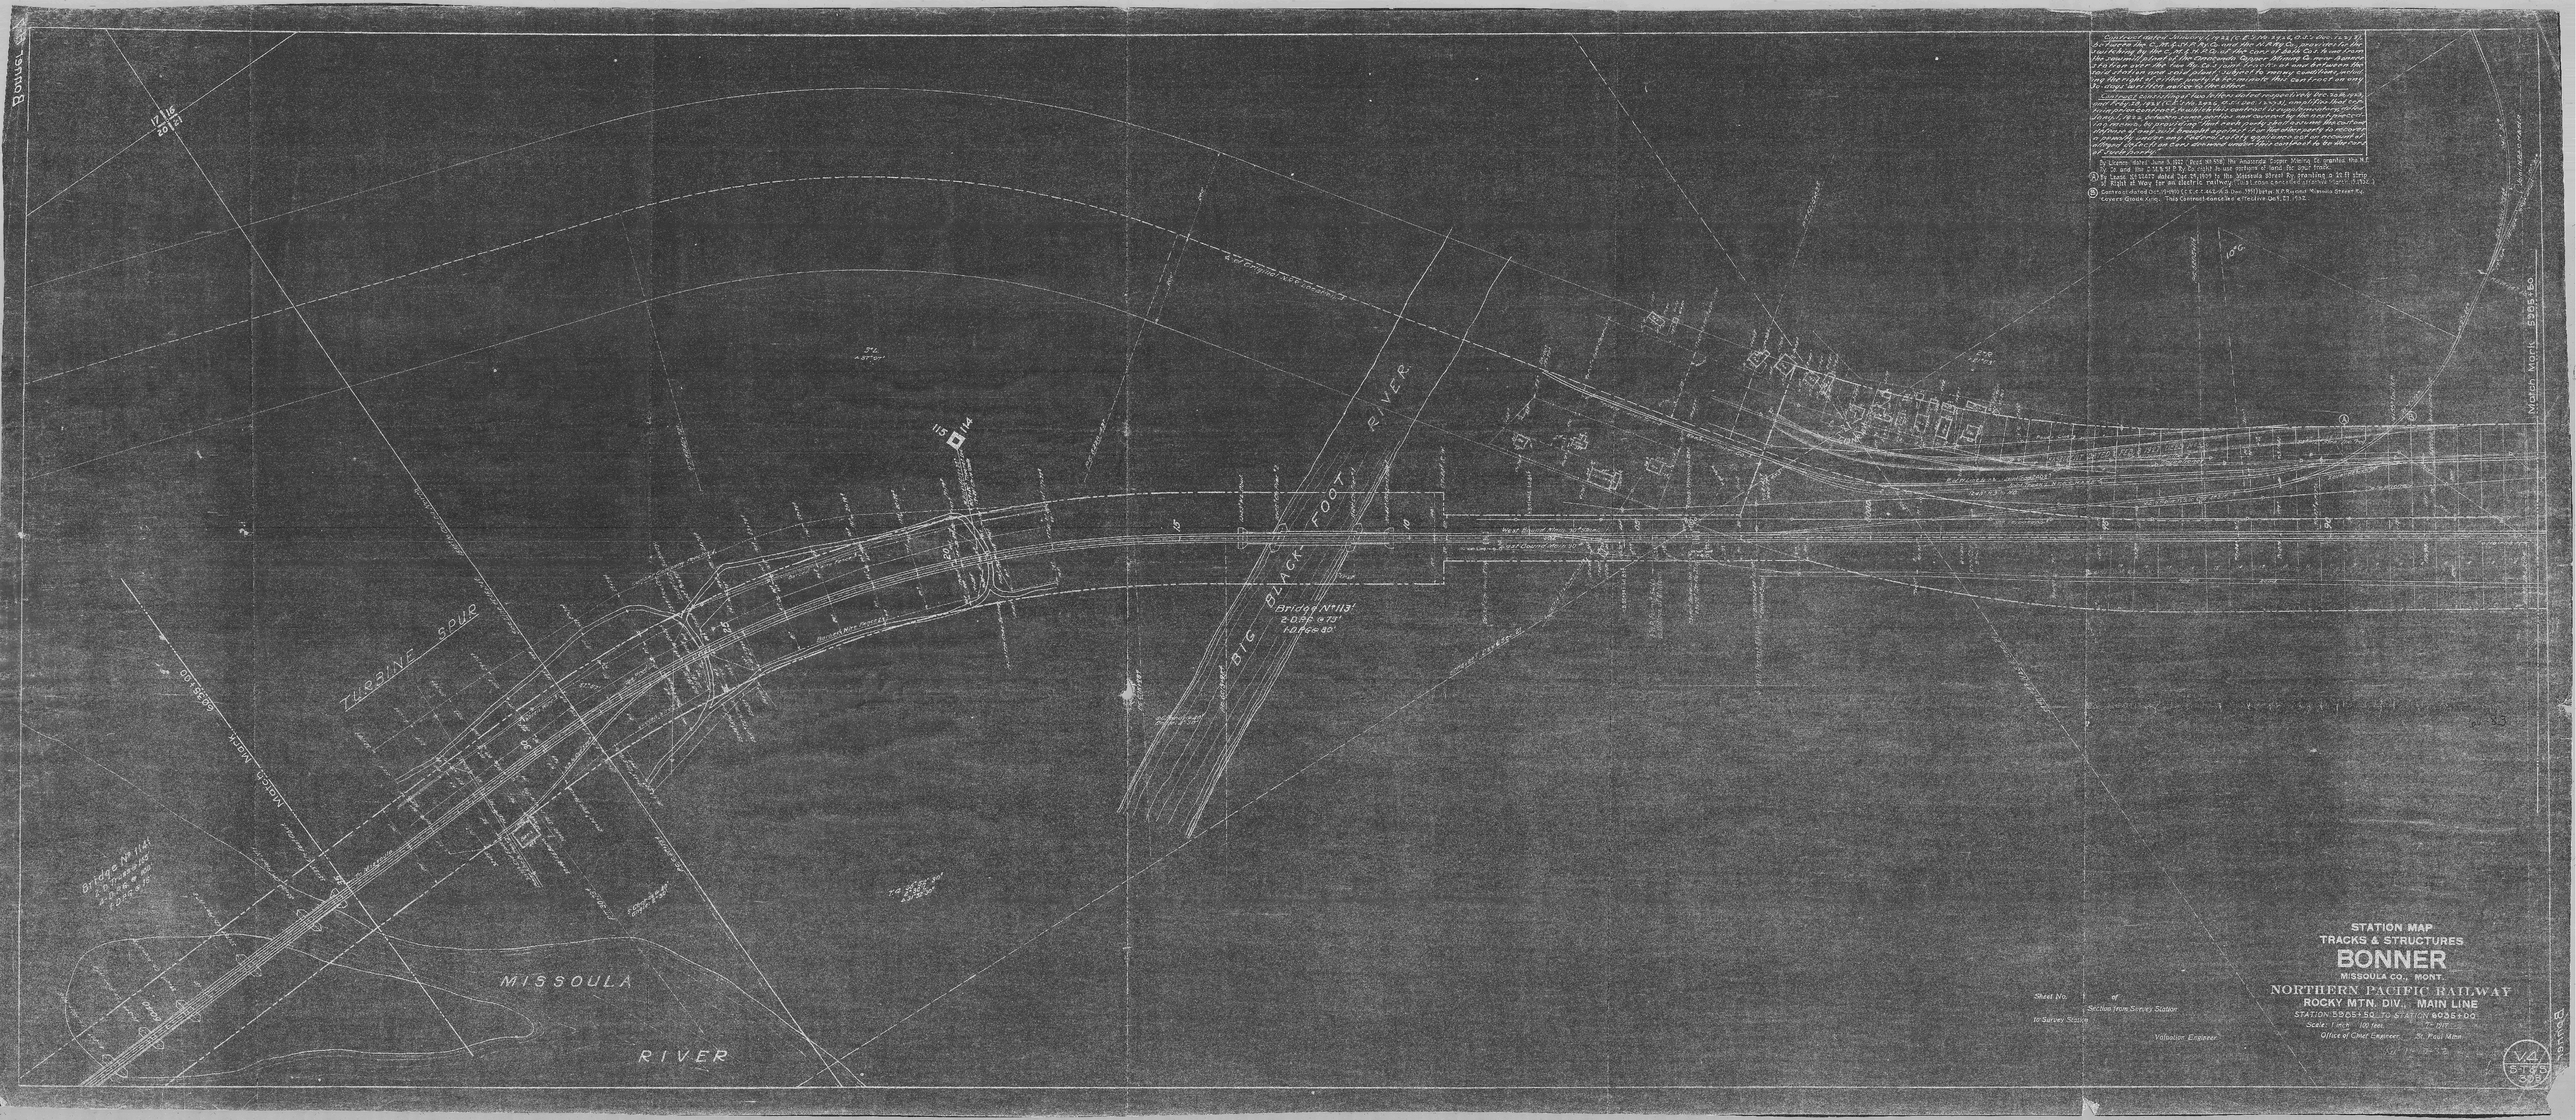

BONNER
TURBINE SPUR
BIG BLACK FOOT RIVER
MISSOULA
RIVER
Bridge No 113'
2-D.P.G. @ 73'
1-D.P.G. @ 80'
Match Mark 5985+50
Match Mark 6035+00
STATION MAP
TRACKS & STRUCTURES
BONNER
MISSOULA CO., MONT.
NORTHERN PACIFIC RAILWAY
ROCKY MTN. DIV., MAIN LINE
STATION 5985+50 TO STATION 6035+00
Scale: 1 inch 100 feet 7" Rift
Office of Chief Engineer St. Paul Minn.
Sheet No. of
Section from Survey Station
To Survey Station
Valuation Engineer