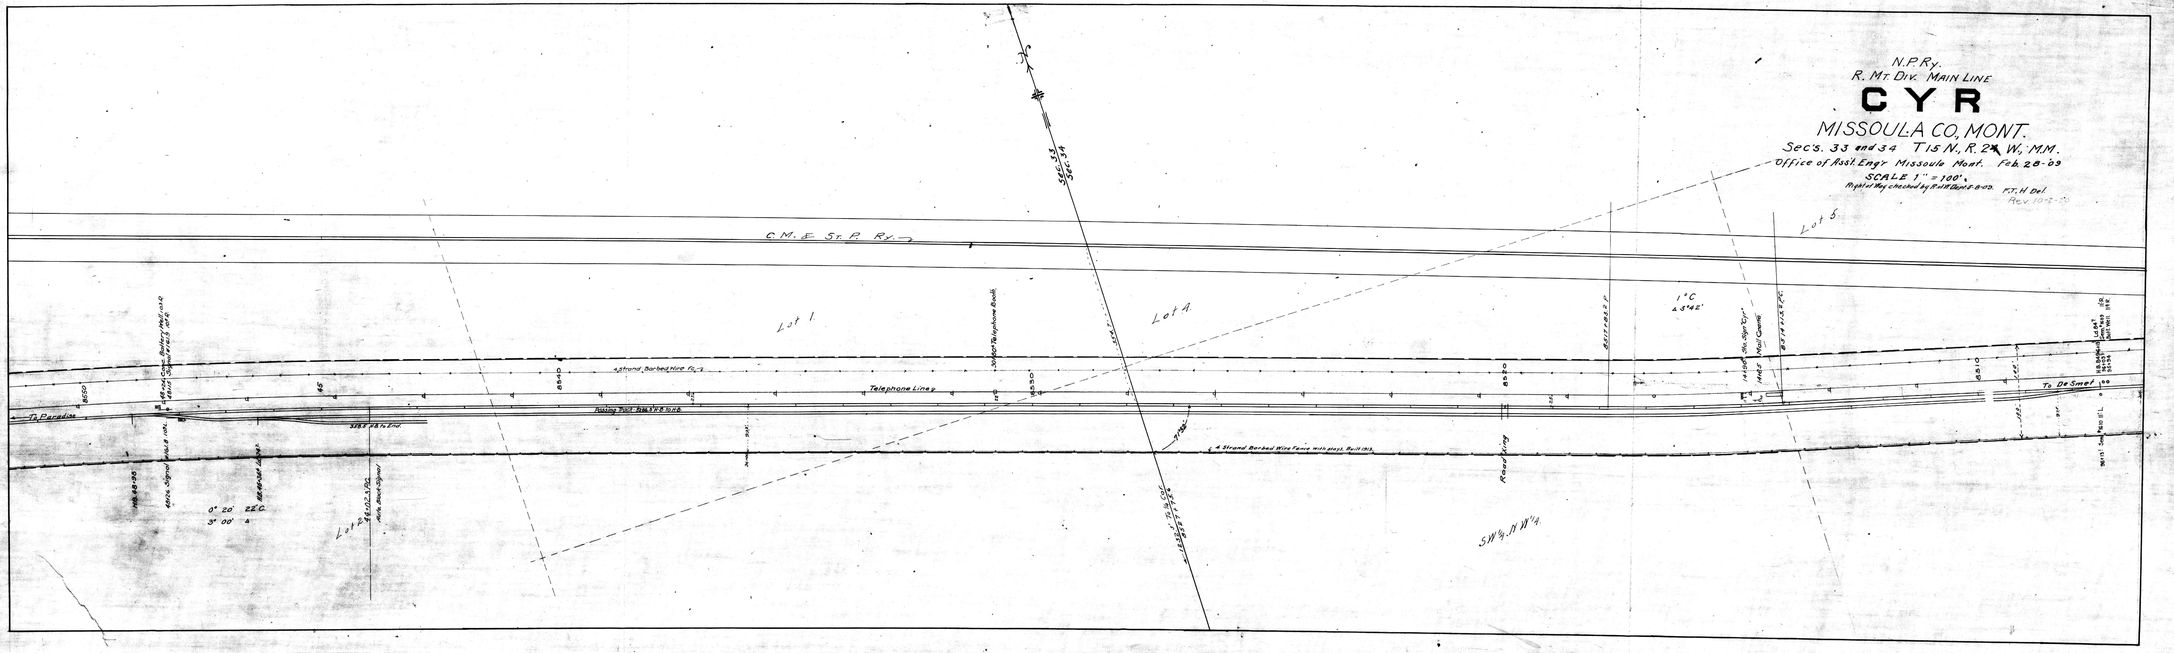
N.P.Ry.
R. Mt. Div. Main Line
CYR
MISSOULA CO., MONT.
Sec's. 33 and 34 T15 N., R. 24 W., M.M.
Office of Asst. Eng'r Missoula Mont. Feb. 28-'09
SCALE 1" = 100'.
Right of Way checked by R.H.W. Dept. 5-8-09.
F.T.H. Del.
Rev. 10-2-20
C.M. & St. P. Ry.
Lot 1
Lot 4
Lot 5
Lot 2
Telephone Line
To Paradise
To De Smet
Road Ring
SW¼ N W¼
4 Strand Barbed Wire Fence with stays. Built 1913.
4 Strand Barbed Wire Fence
Telephone Booth
Sec. 33
Sec. 34
1°C
Δ 5°42'
0° 20' 22 C.
3° 00' "