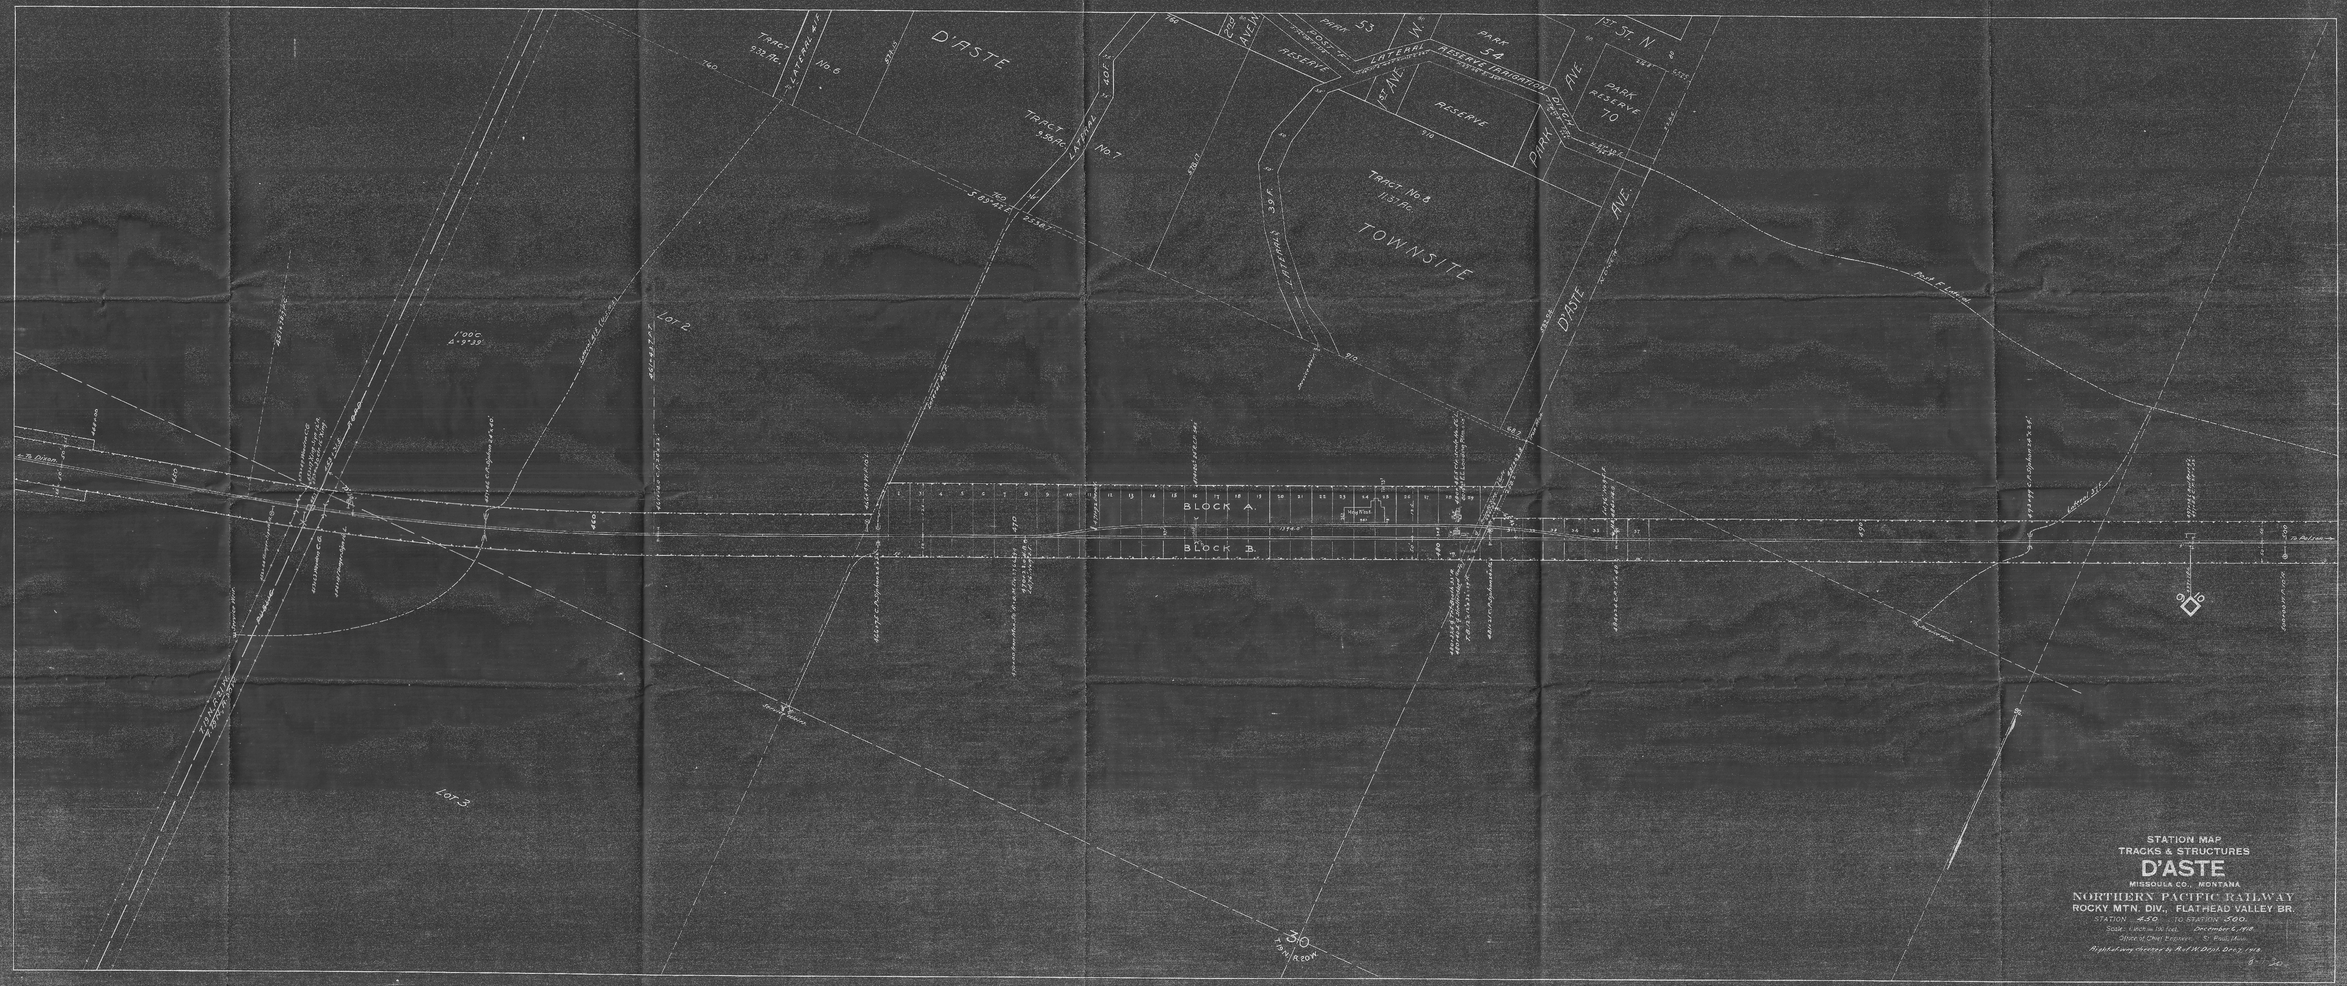
D'ASTE
TOWNSITE
TRACT No. 8
11.37 Ac.
TRACT No. 7
TRACT No. 6
PARK 53
PARK 54
PARK RESERVE 70
RESERVE
LATERAL RESERVE IRRIGATION
1ST AVE. W.
1ST ST. N
PARK AVE.
D'ASTE AVE.
BLOCK A.
BLOCK B.
Lot 2
Lot 3
30 TWN. R20W.
STATION MAP
TRACKS & STRUCTURES
D'ASTE
MISSOULA CO., MONTANA
NORTHERN PACIFIC RAILWAY
ROCKY MTN. DIV., FLATHEAD VALLEY BR.
STATION 450 TO STATION 500.
Scale: 1 inch = 100 feet. December 6, 1918.
Office of Chief Engineer, St. Paul, Minn.
Right of way changed by Prof. W. Dept. Dec. 7, 1918.
8-1-20.