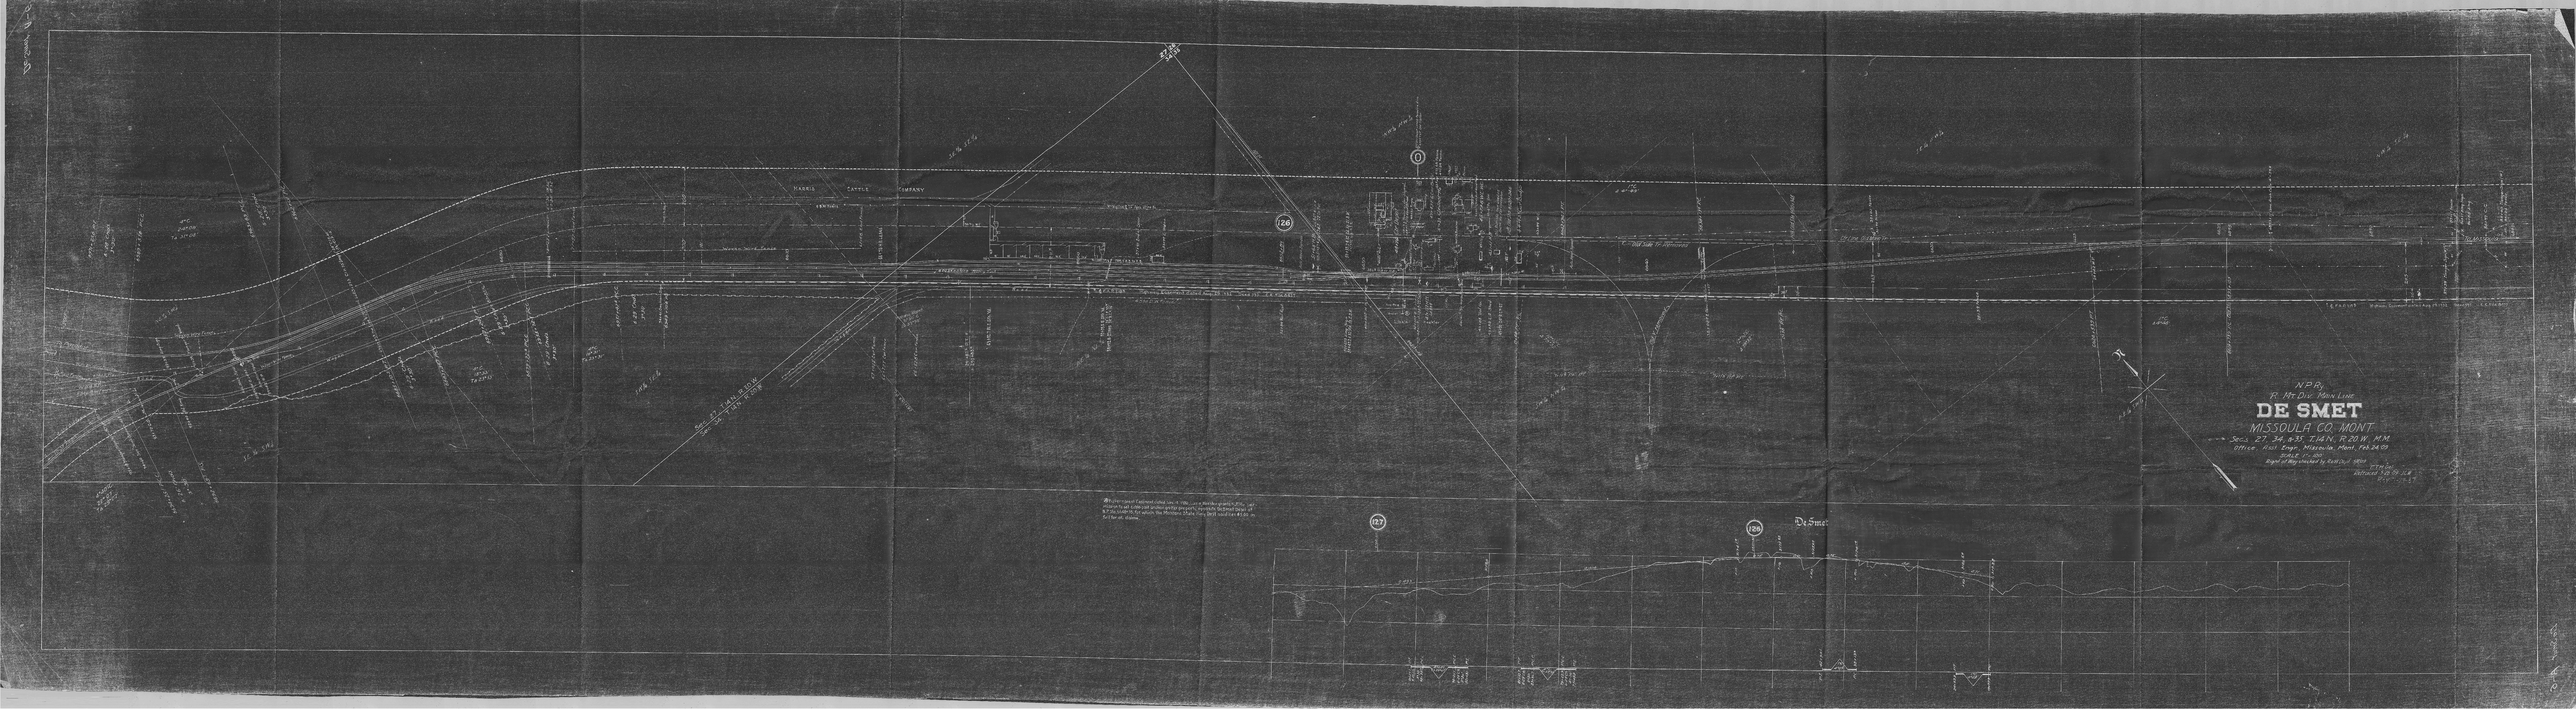
N.P.Ry.
R. Mt. Div. Main Line
DE SMET
MISSOULA CO. MONT.
Sec. 27, 34, & 35, T. 14 N., R. 20 W., M.M.
Office, Asst. Engr. Missoula, Mont. Feb. 24, 09
SCALE 1" = 200'
Right of Way checked by Kelly Dwyer 1909
Retraced 3-18-09 JCB
Retraced 3-18-09
HARRIS CATTLE COMPANY
126
127
128
De Smet