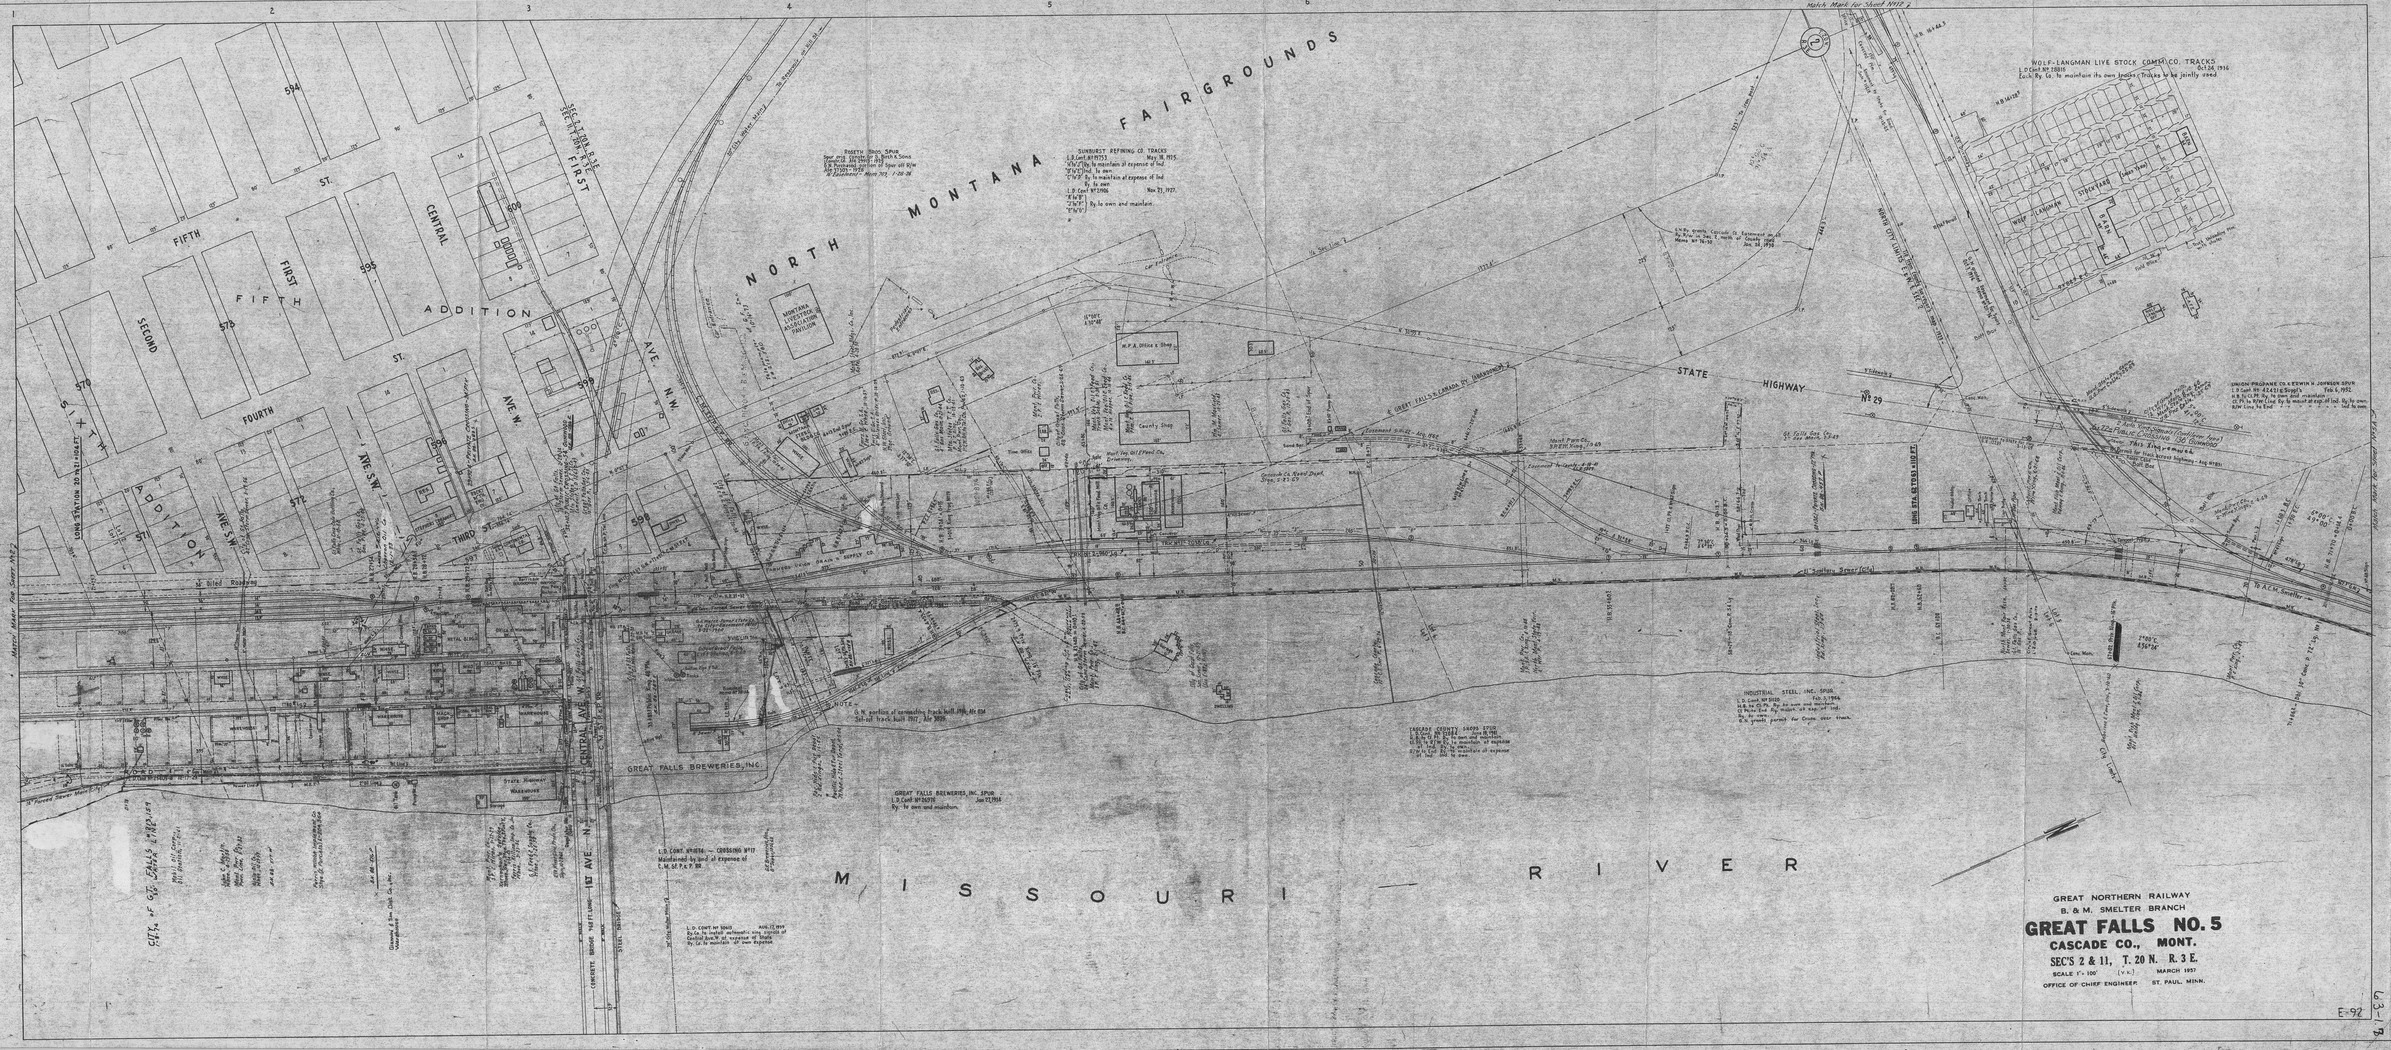
NORTH MONTANA FAIRGROUNDS
MISSOURI RIVER
STATE HIGHWAY No 29
FIFTH ST.
FIRST ADDITION
SECOND ADDITION
SIXTH ADDITION
CENTRAL AVE. W.
1ST AVE. N.
GREAT FALLS BREWERIES, INC.
WOLF-LANGMAN LIVE STOCK COMM. CO. TRACKS
INDUSTRIAL STEEL, INC. SPUR
GREAT NORTHERN RAILWAY
B. & M. SMELTER BRANCH
GREAT FALLS NO. 5
CASCADE CO., MONT.
SEC'S 2 & 11, T. 20 N. R. 3 E.
SCALE 1" = 100' (V.K.) MARCH 1957
OFFICE OF CHIEF ENGINEER ST. PAUL, MINN.
E-92
63-1.B