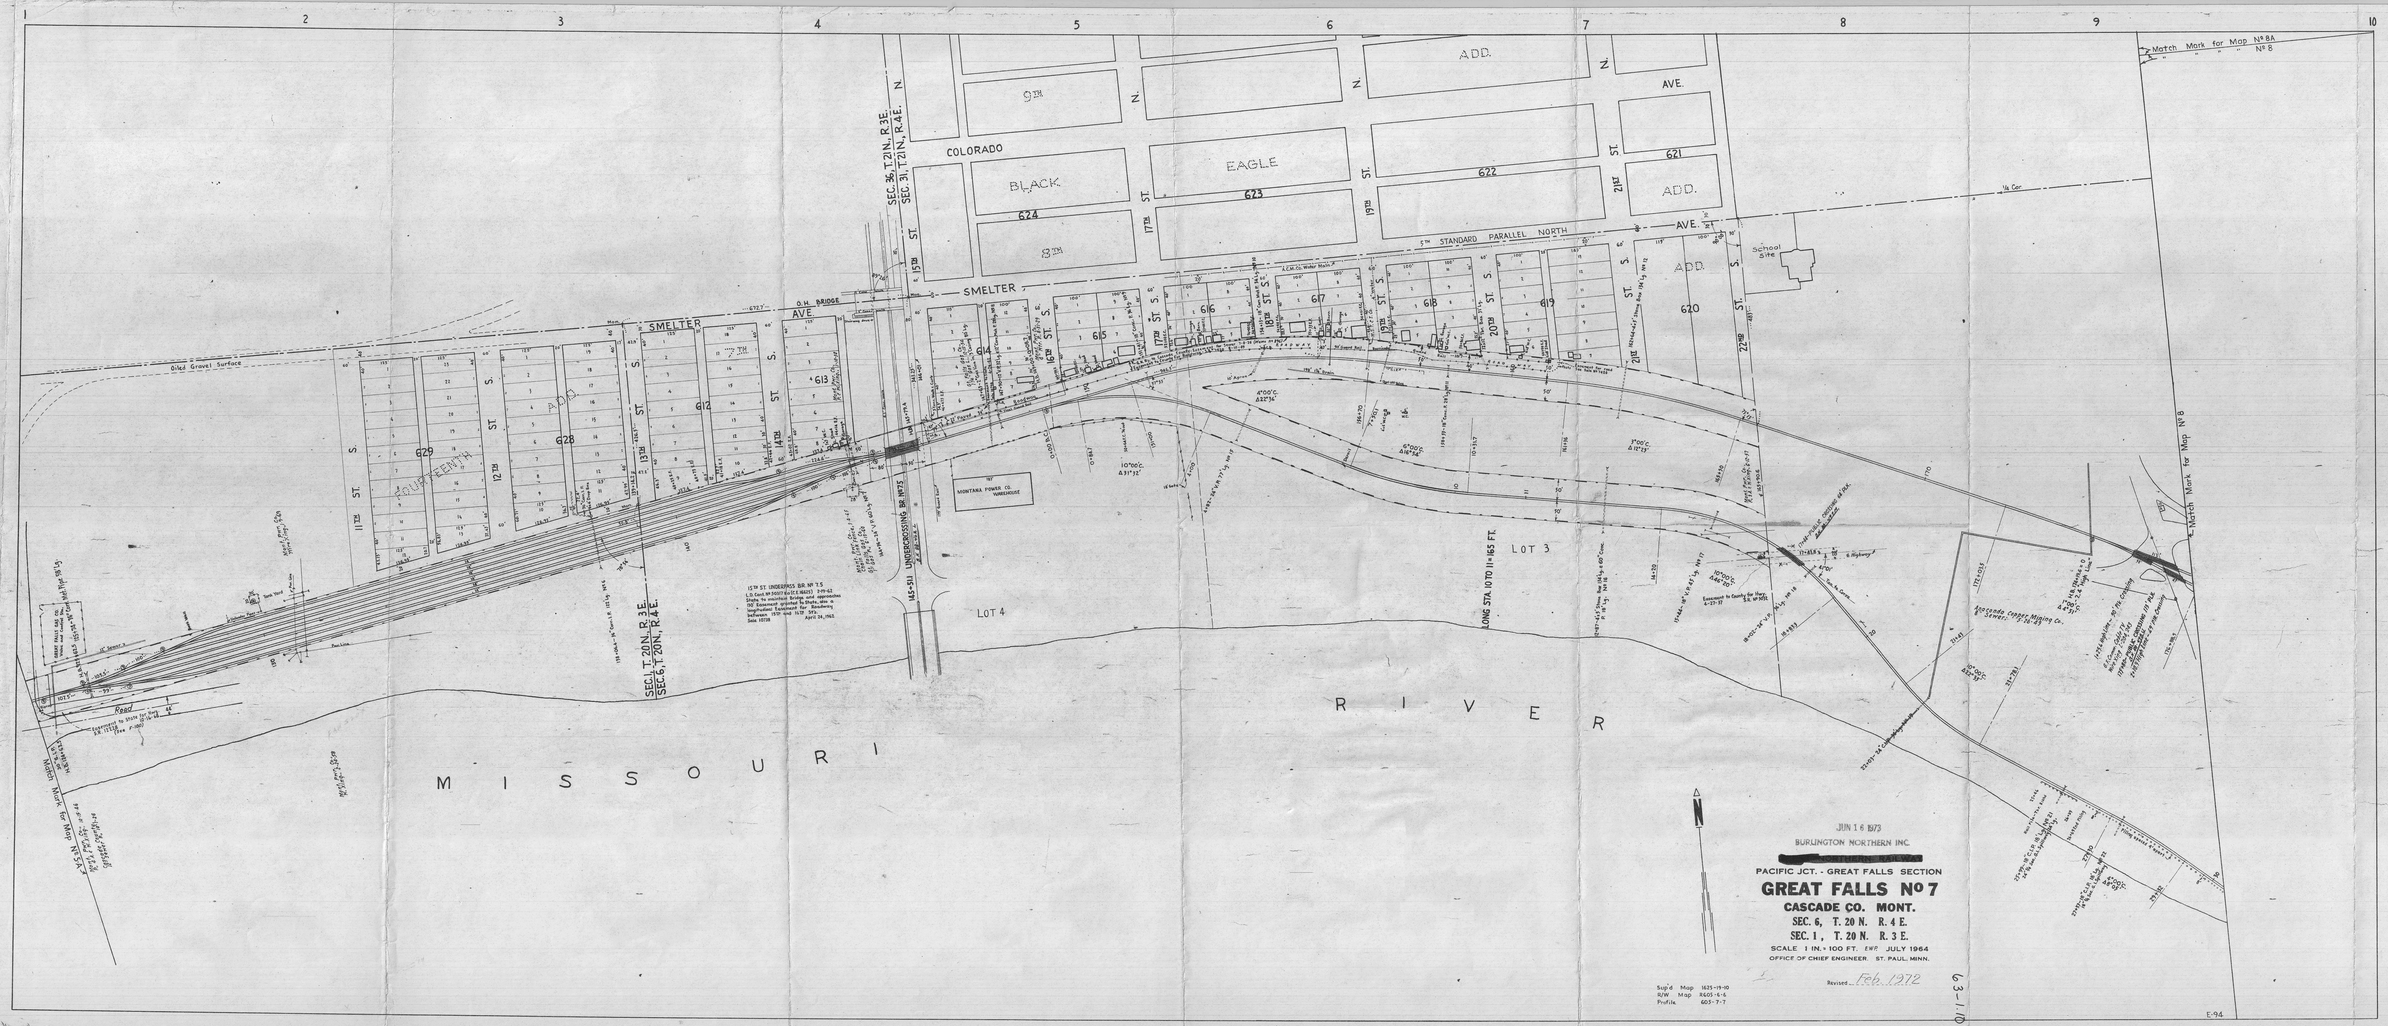

Match Mark for Map No 8A
Match Mark for Map No 8
Match Mark for Map No 5A
COLORADO
AVE.
BLACK
EAGLE
ADD.
9TH
8TH
5TH STANDARD PARALLEL NORTH
SMELTER
AVE.
O.H. BRIDGE
Oiled Gravel Surface
FOURTEENTH
ADD.
School Site
MONTANA POWER CO. WAREHOUSE
145-511 UNDERCROSSING BR. No 75
LOT 4
LOT 3
LONG STA. 10 TO 11 = 165 FT.
SEC. 36, T. 21 N., R. 3 E.
SEC. 31, T. 21 N., R. 4 E.
SEC. 1, T. 20 N., R. 3 E.
SEC. 6, T. 20 N., R. 4 E.
MISSOURI
RIVER
Road
JUN 16 1973
BURLINGTON NORTHERN INC.
[redacted]
PACIFIC JCT. - GREAT FALLS SECTION
GREAT FALLS No 7
CASCADE CO. MONT.
SEC. 6, T. 20 N. R. 4 E.
SEC. 1, T. 20 N. R. 3 E.
SCALE 1 IN. = 100 FT. EWP JULY 1964
OFFICE OF CHIEF ENGINEER. ST. PAUL, MINN.
Revised Feb. 1972
Sup'd Map 1625-19-10
R/W Map R605-6-6
Profile 605-7-7
63-1.10
E-94