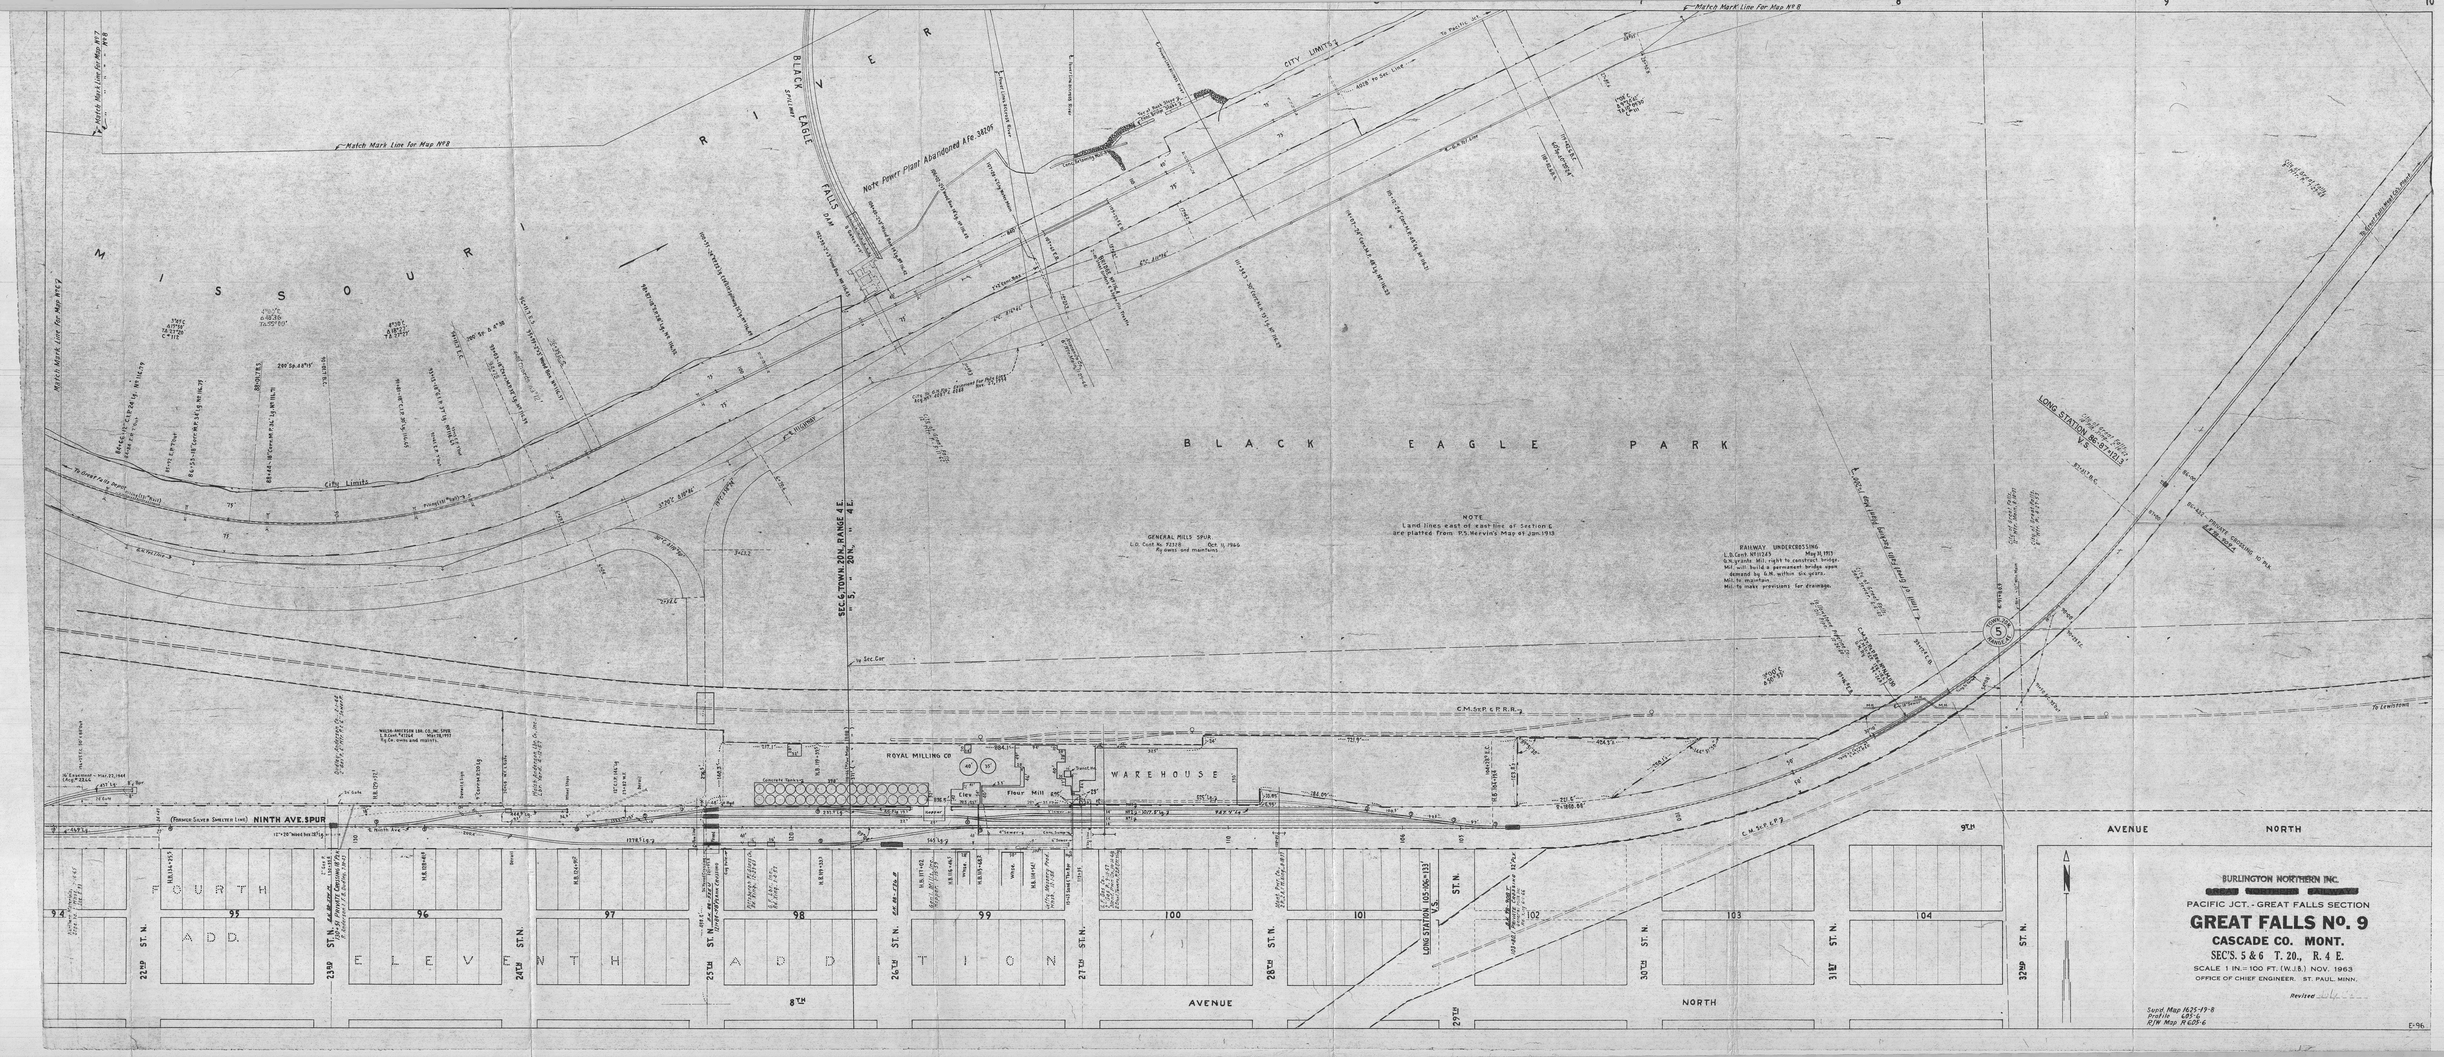

MISSOURI RIVER
BLACK EAGLE FALLS
BLACK EAGLE PARK
Note Power Plant Abandoned Ap. 38205
CITY LIMITS
Match Mark Line for Map No 8
Match Mark Line for Map No 7
Match Mark Line for Map No 9
NOTE
Land lines east of east line of Section 6 are plotted from P.S. Nervin's Map of Jan. 1913
GENERAL MILLS SPUR
RAILWAY UNDERCROSSING
SEC. 6, TOWN. 20 N., RANGE 4 E.
" 5, " 20 N., " 4 E.
ROYAL MILLING CO
WAREHOUSE
Flour Mill
NINTH AVE. SPUR
C.M. St. P. & P. R.R.
LONG STATION 105-06=133' V.S.
LONG STATION 86-87=121.3' V.S.
FOURTH ADD.
ELEVENTH ADDITION
22ND ST. N.
23RD ST. N.
24TH ST. N.
25TH ST. N.
26TH ST. N.
27TH ST. N.
28TH ST. N.
29TH ST. N.
30TH ST. N.
31ST ST. N.
32ND ST. N.
8TH AVENUE NORTH
9TH AVENUE NORTH
BURLINGTON NORTHERN INC.
PACIFIC JCT. - GREAT FALLS SECTION
GREAT FALLS No. 9
CASCADE CO. MONT.
SEC'S. 5 & 6 T. 20., R. 4 E.
SCALE 1 IN. = 100 FT. (W.J.B.) NOV. 1963
OFFICE OF CHIEF ENGINEER. ST. PAUL, MINN.
Revised
Supd. Map 1625-19-8
Profile 605-6
R/W Map R 605-6
E-96

63-1.13