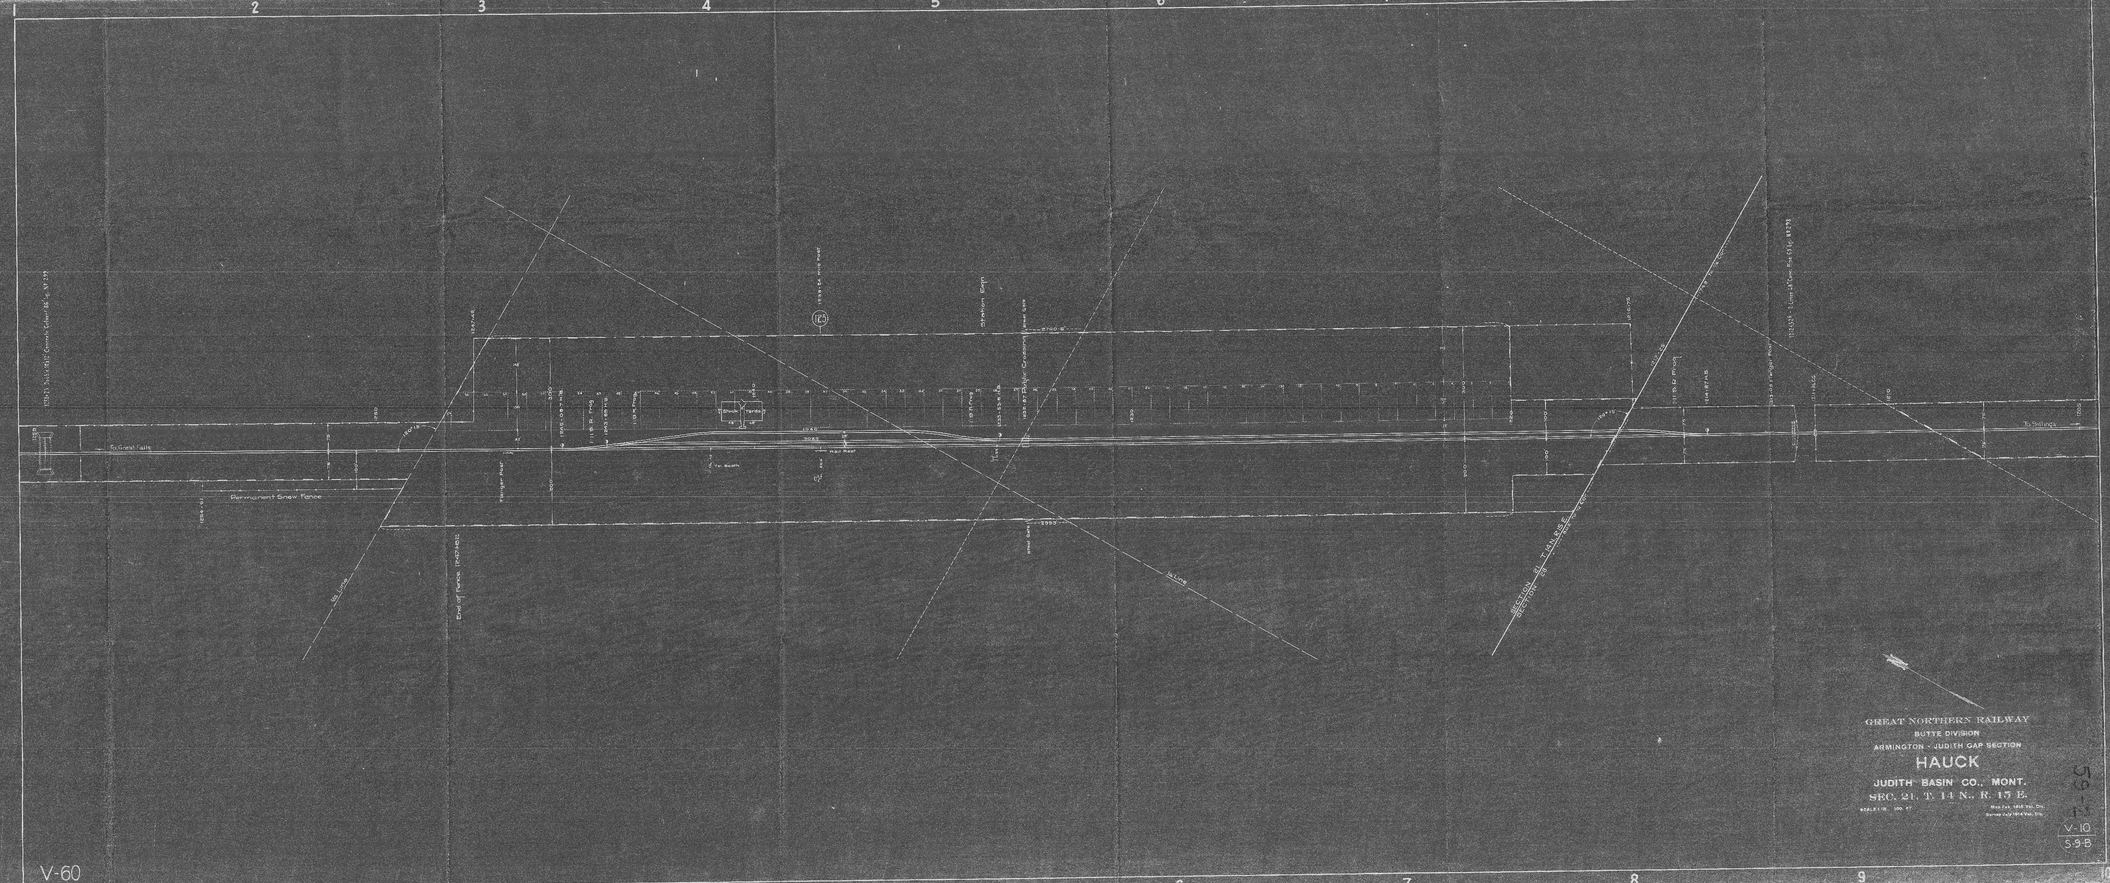
To Great Falls
Permanent Snow Fence
Stage Road
End of Fence (Approx)
To Lewiston
Section of Fence Removed
To Stanford
GREAT NORTHERN RAILWAY
BUTTE DIVISION
ARMINGTON - JUDITH GAP SECTION
HAUCK
JUDITH BASIN CO., MONT.
SEC. 21, T. 14 N., R. 13 E.
V-10
5.9-B

V-60

V-60