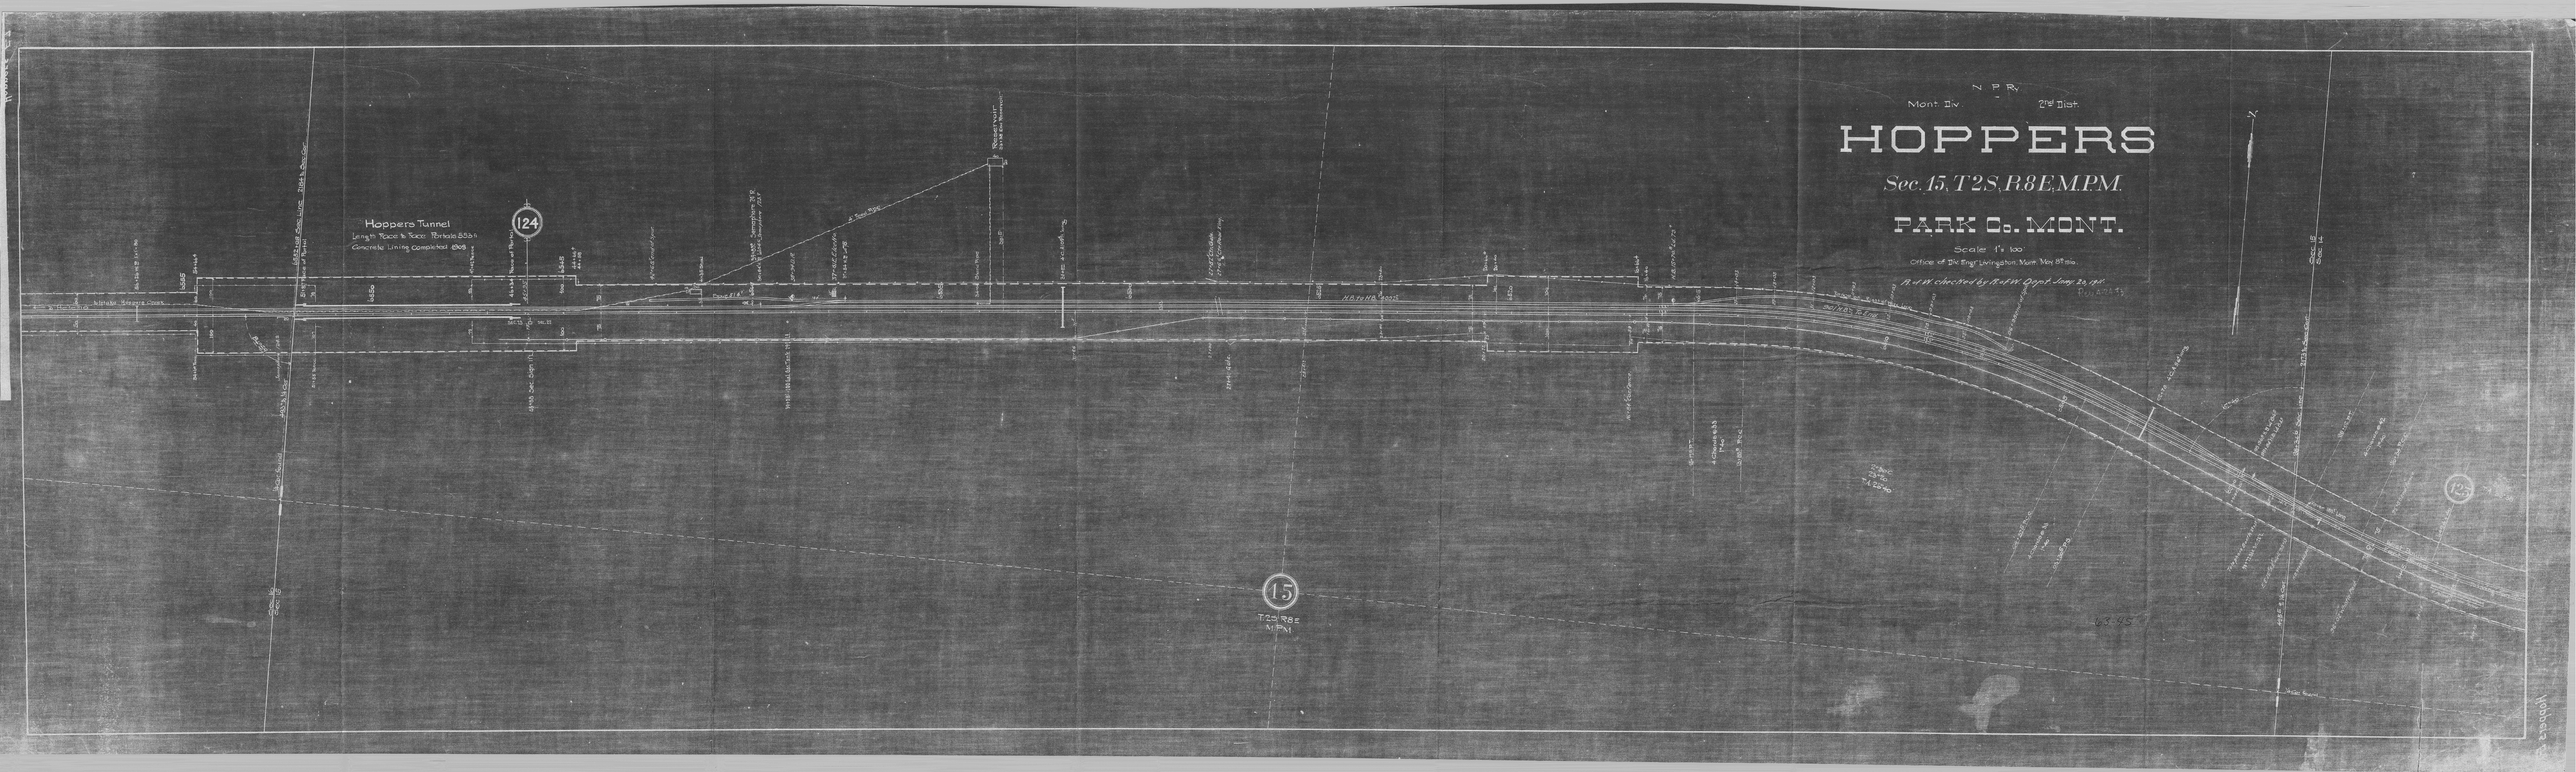
N. P. Ry.
Mont. Div.
2nd Dist.
HOPPERS
Sec. 15, T 2 S, R 8 E, M.P.M.
PARK Co. MONT.
Scale 1" = 100'
Office of the Eng'r Livingston, Mont. May 8th 1910.
Hoppers Tunnel
Length Face to Face Portals 533.11
Concrete Lining Completed 1909
124
125
15
T.2S. R8E
M.P.M.