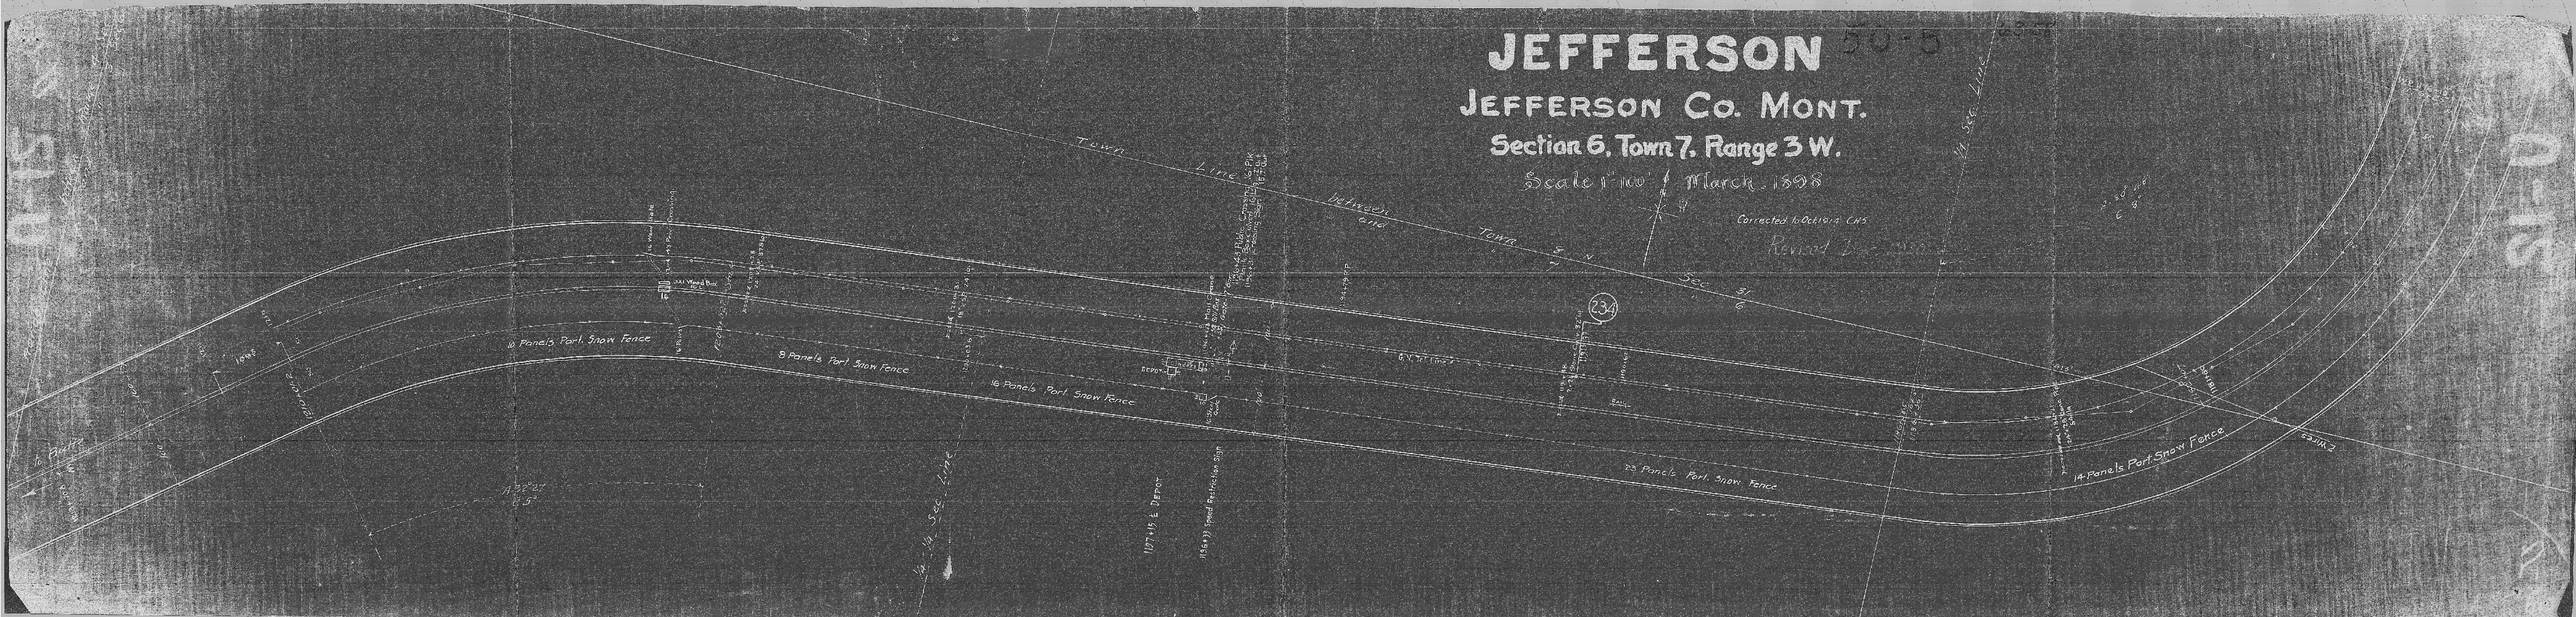
JEFFERSON
JEFFERSON CO. MONT.
Section 6, Town 7, Range 3 W.
Scale 1" = 100' March, 1898
Corrected to October 1 CHS
Town Line between Town 8 N and 7
Sec 31 / 6
234
16 Panels Port. Snow Fence
8 Panels Port. Snow Fence
16 Panels Port. Snow Fence
23 Panels Port. Snow Fence
14 Panels Port. Snow Fence
Depot
1/4 Sec. Line
1/4 Sec. Line
1/4 Sec. Line
Speed Restriction Sign
1107+15 E Depot
1156+33 Speed Restriction Sign
D-15
D-15