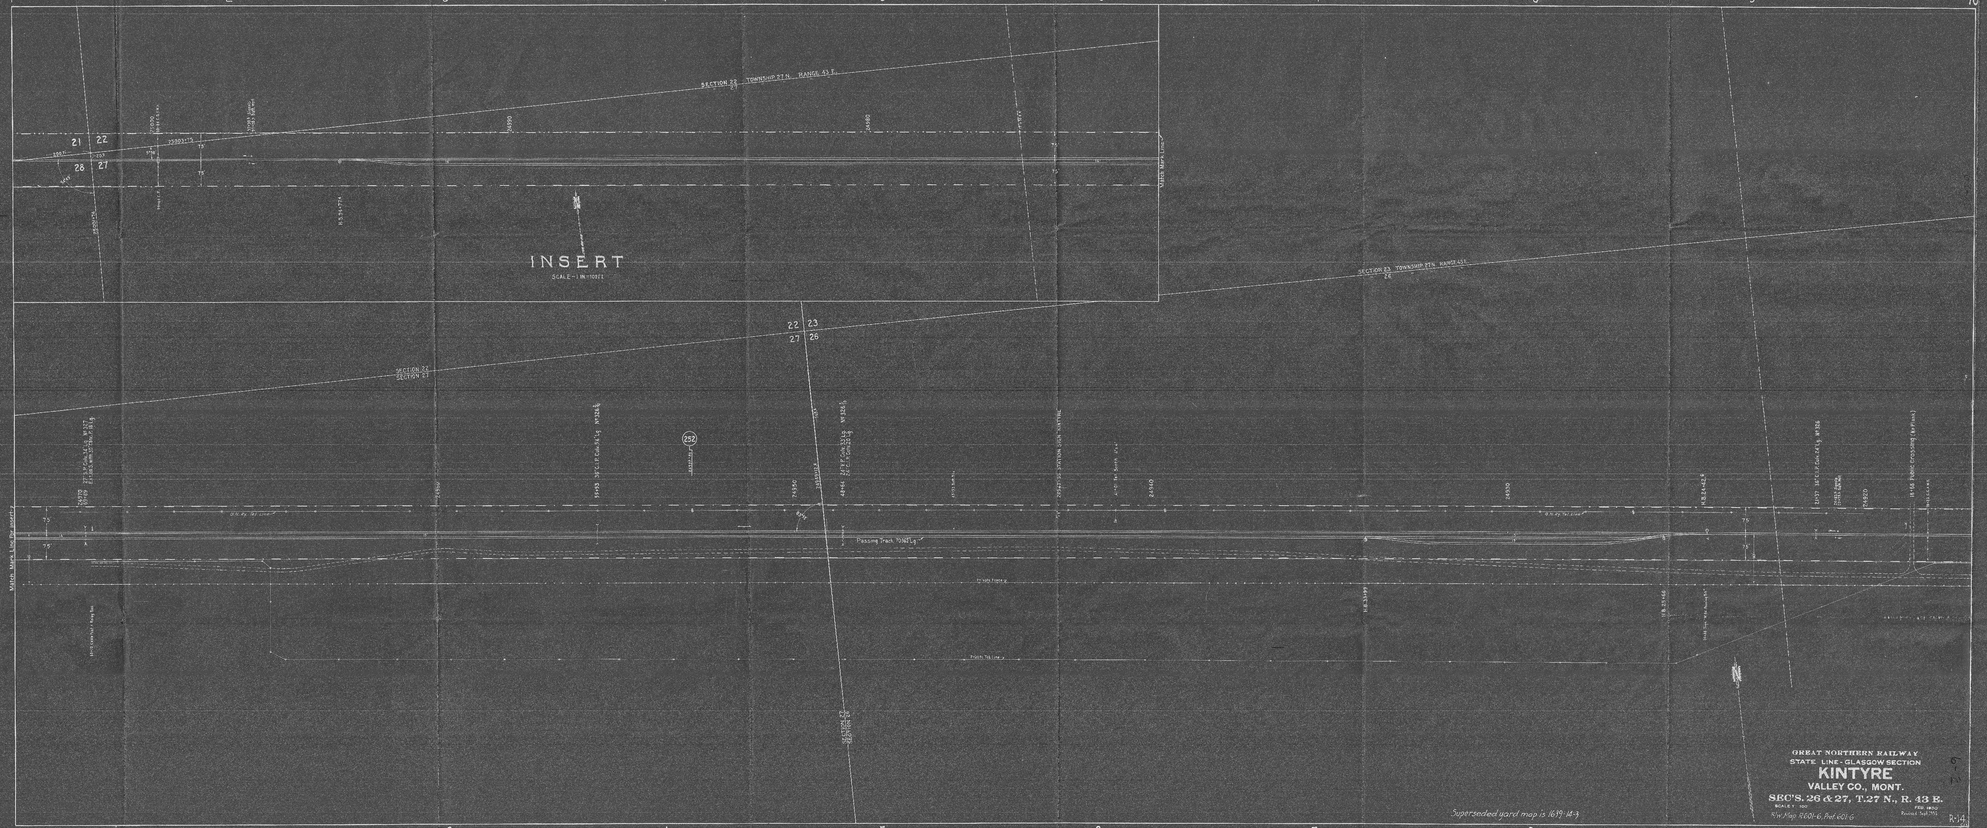
INSERT
SCALE - 1 IN. = 1000 FT.
SECTION 23 TOWNSHIP 27 N. RANGE 43 E.
SECTION 23 TOWNSHIP 27 N. RANGE 43 E.
SECTION 23
SECTION 23
SECTION 23
SECTION 23
21 22
28 27
22 23
27 26
Passing Track Yard Lg.
Main Track
Main Track
Superseded yard map is 1619-14-3
GREAT NORTHERN RAILWAY
STATE LINE - GLASGOW SECTION
KINTYRE
VALLEY CO., MONT.
SEC'S. 26 & 27, T. 27 N., R. 43 E.
R-14

R-14

R-14