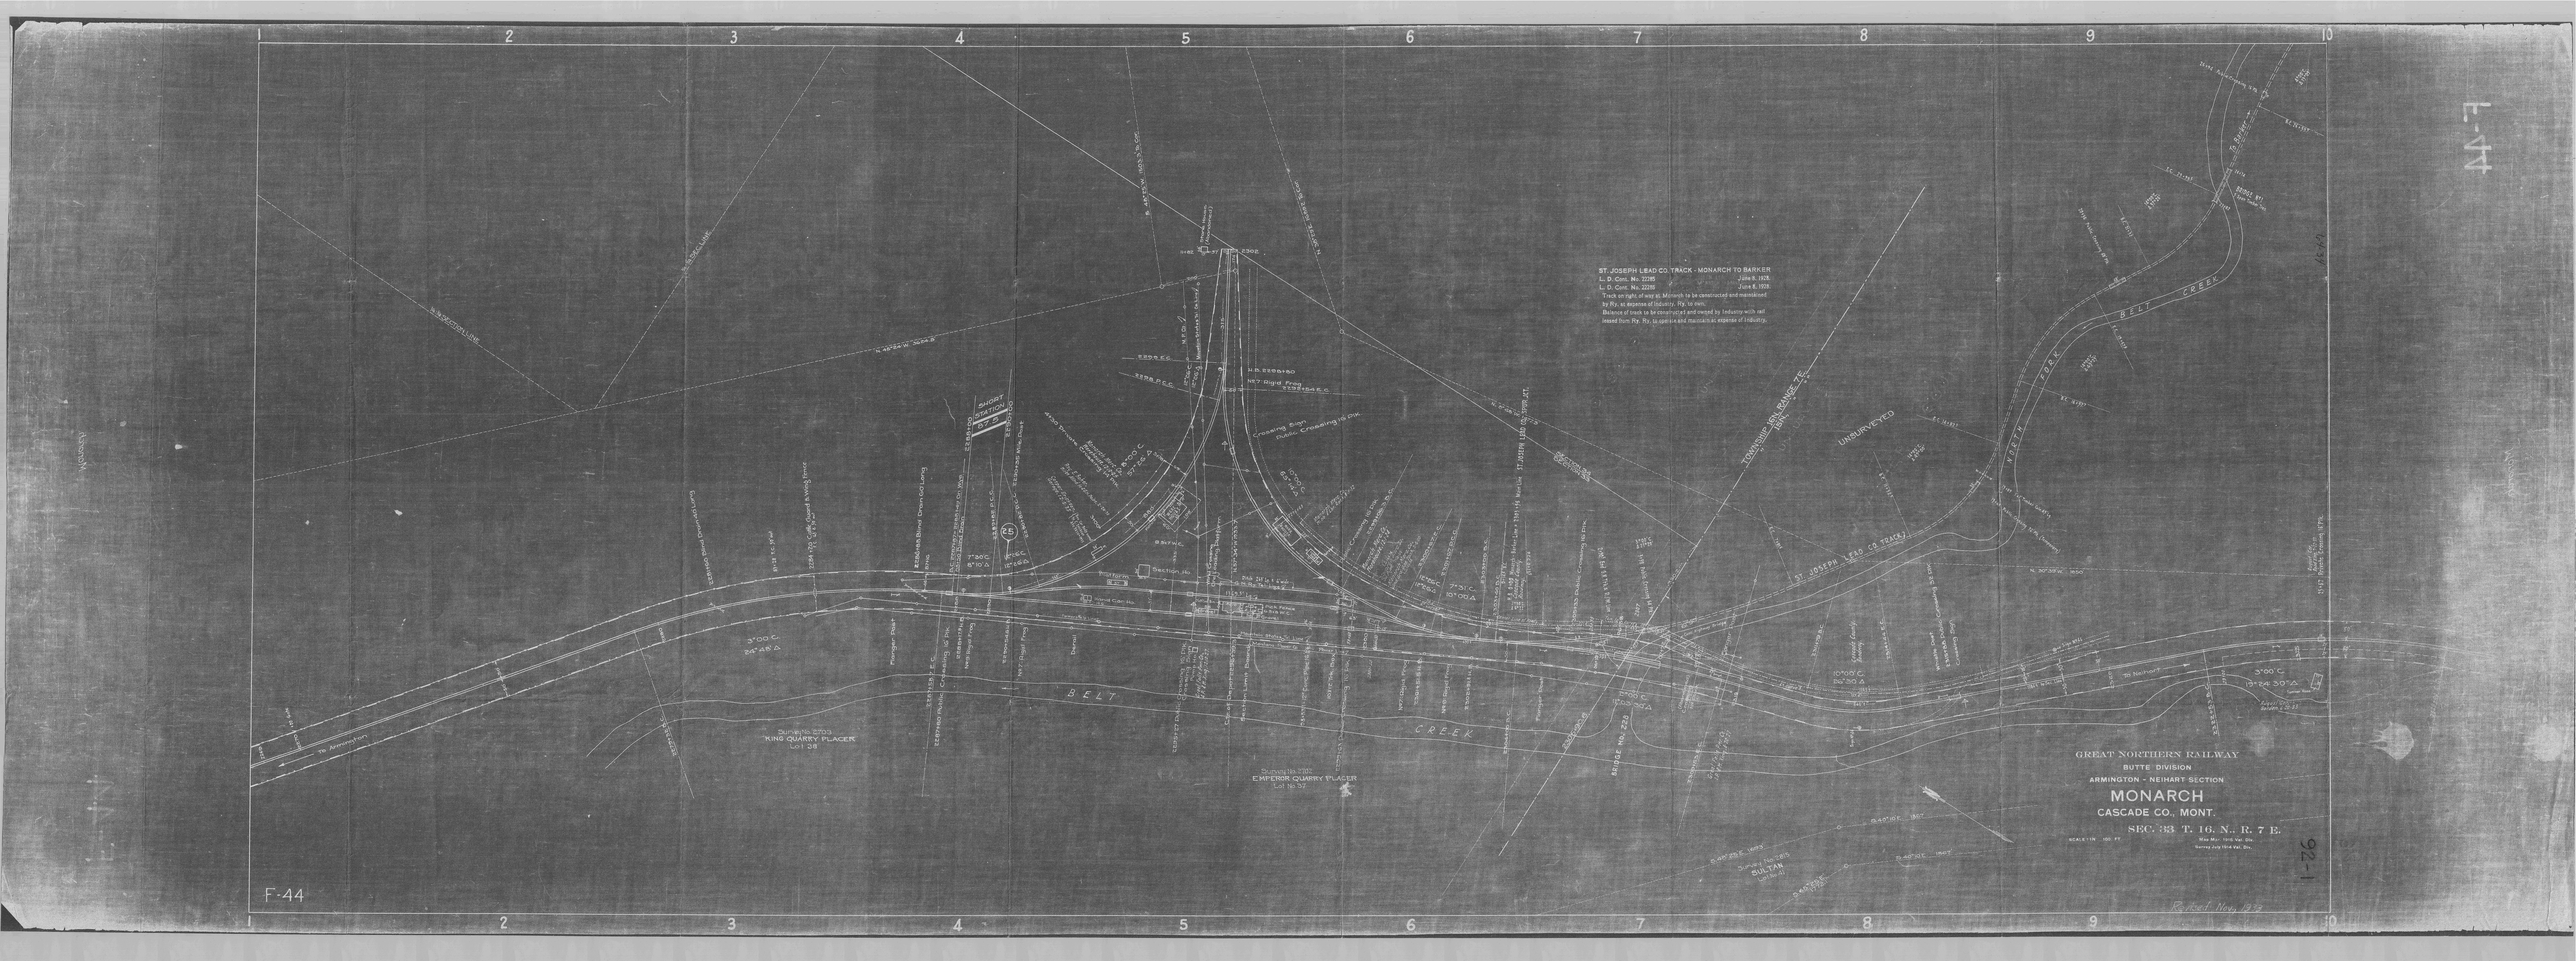
ST. JOSEPH LEAD CO. TRACK - MONARCH TO BARKER
L. D. Cont. No. 22295 June 8, 1928
L. D. Cont. No. 22298 June 8, 1928
Track on right of way at Monarch to be constructed and maintained by Ry. at expense of Industry. Ry. to own.
Balance of track to be constructed and owned by Industry with rail leased from Ry. Ry. to operate and maintain at expense of Industry.
GREAT NORTHERN RAILWAY
BUTTE DIVISION
ARMINGTON - NEIHART SECTION
MONARCH
CASCADE CO., MONT.
SEC. 33 T. 16. N., R. 7 E.
BELT CREEK
WORK FORK
ST. JOSEPH LEAD CO. TRACK
LUNSURVEYED
TOWNSHIP 16N. RANGE 7E.
KING QUARRY PLACER
EMPEROR QUARRY PLACER
SULTAN
SHORT STATION
Section No.
Platform
Crossing Sign
Public Crossing No. 1
Bridge No. 228
To Armington
To Neihart
F-44
92-1
Revised Nov. 1933