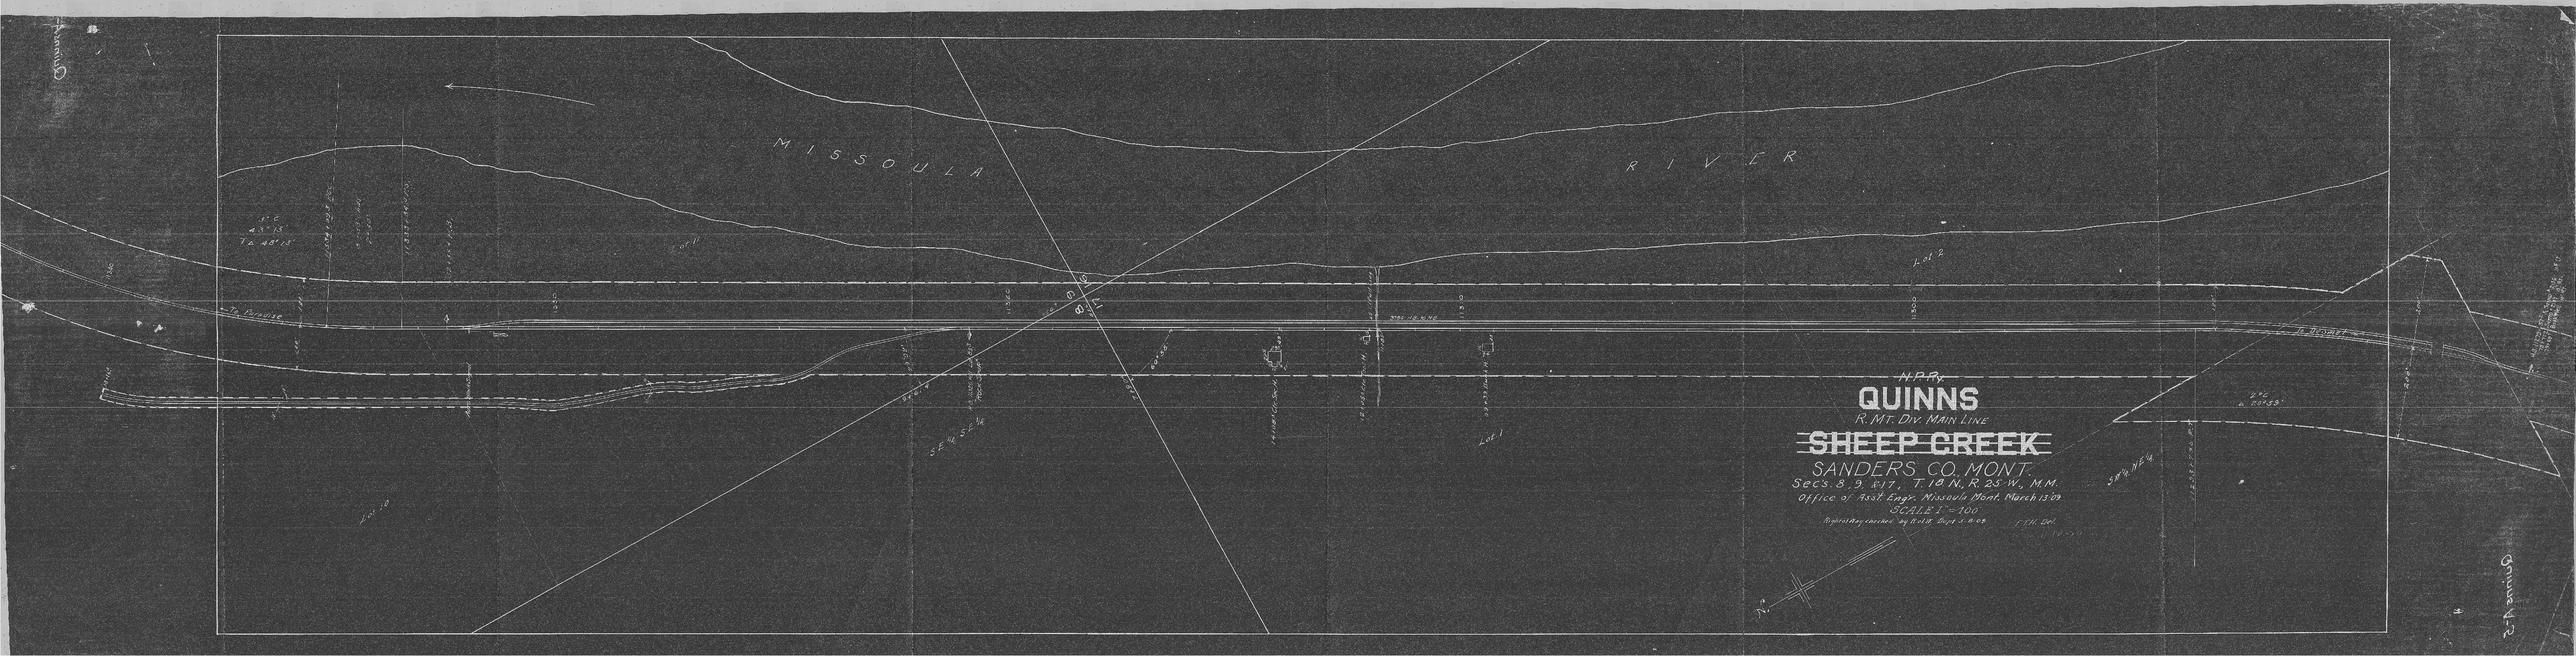
MISSOULA RIVER
To Paradise
Lot 1
Lot 2
Lot 10
N.P.Ry.
QUINNS
R. MT. DIV. MAIN LINE
SHEEP CREEK
SANDERS CO. MONT.
Secs. 8, 9, & 17, T. 18 N., R. 25 W., M.M.
Office of Asst. Engr. Missoula Mont. March 13 '09
SCALE 1" = 100'
Reproduced and checked by R.H.W. Dept. J.-N.-09
F.T.H. Del.
Drawing A-2