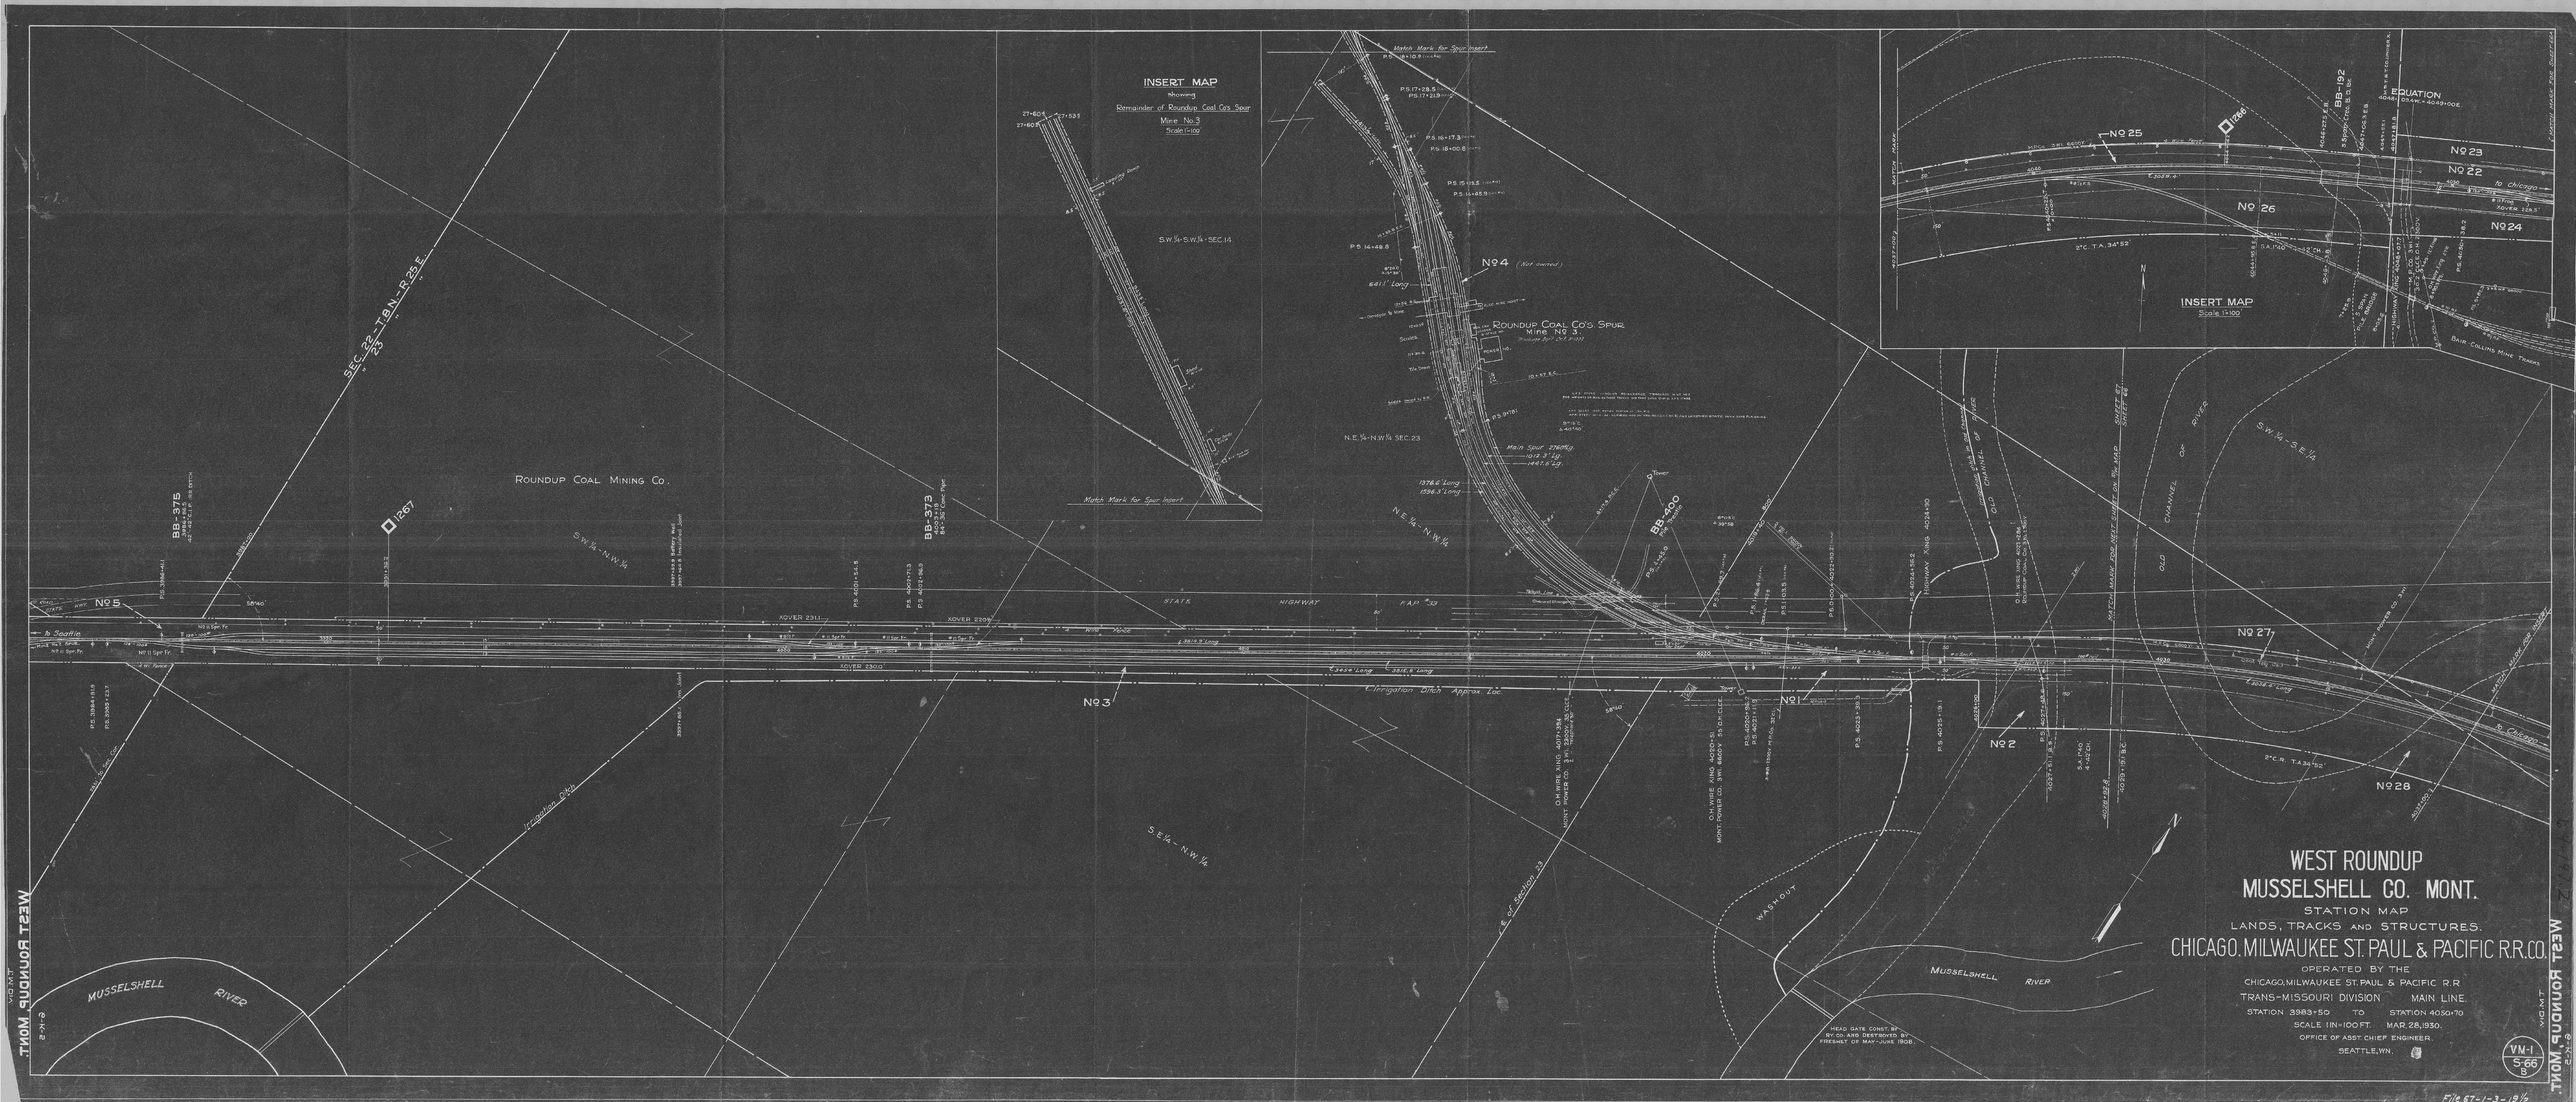

INSERT MAP
showing
Remainder of Roundup Coal Co's Spur
Mine No. 3
Scale 1"=100'
S.W.¼-S.W.¼-SEC.14
Match Mark for Spur Insert
ROUNDUP COAL MINING CO.
ROUNDUP COAL CO'S SPUR
Mine No. 3
N.E.¼-N.W.¼ SEC.23
N.E.¼-N.W.¼
S.W.¼-N.W.¼
S.E.¼-N.W.¼
S.W.¼-S.E.¼
SEC. 22-T.8N.-R.25E.
23
BB-375
BB-373
BB-400
BB-192
1267
1286
No 5
No 4
No 3
No 1
No 2
No 27
No 28
No 25
No 26
No 23
No 22
No 24
STATE HIGHWAY
FAP 39
XOVER 2311
XOVER 2300
XOVER 2206
Irrigation Ditch Approx. Loc.
Irrigation Ditch
OLD CHANNEL OF RIVER
MUSSELSHELL RIVER
WASHOUT
HEAD GATE CONST. BY RY. CO. AND DESTROYED BY FRESHET OF MAY-JUNE 1908.
EQUATION
BAIR COLLINS MINE TRACKS
WEST ROUNDUP MONT.
WEST ROUNDUP
MUSSELSHELL CO. MONT.
STATION MAP
LANDS, TRACKS AND STRUCTURES.
CHICAGO, MILWAUKEE ST. PAUL & PACIFIC R.R. CO.
OPERATED BY THE
CHICAGO, MILWAUKEE ST. PAUL & PACIFIC R.R.
TRANS-MISSOURI DIVISION MAIN LINE.
STATION 3983+50 TO STATION 4050+70
SCALE 1IN=100FT. MAR. 28, 1930.
OFFICE OF ASST. CHIEF ENGINEER.
SEATTLE, WN.
VM-1
S-66
B
File 67-1-3-19½