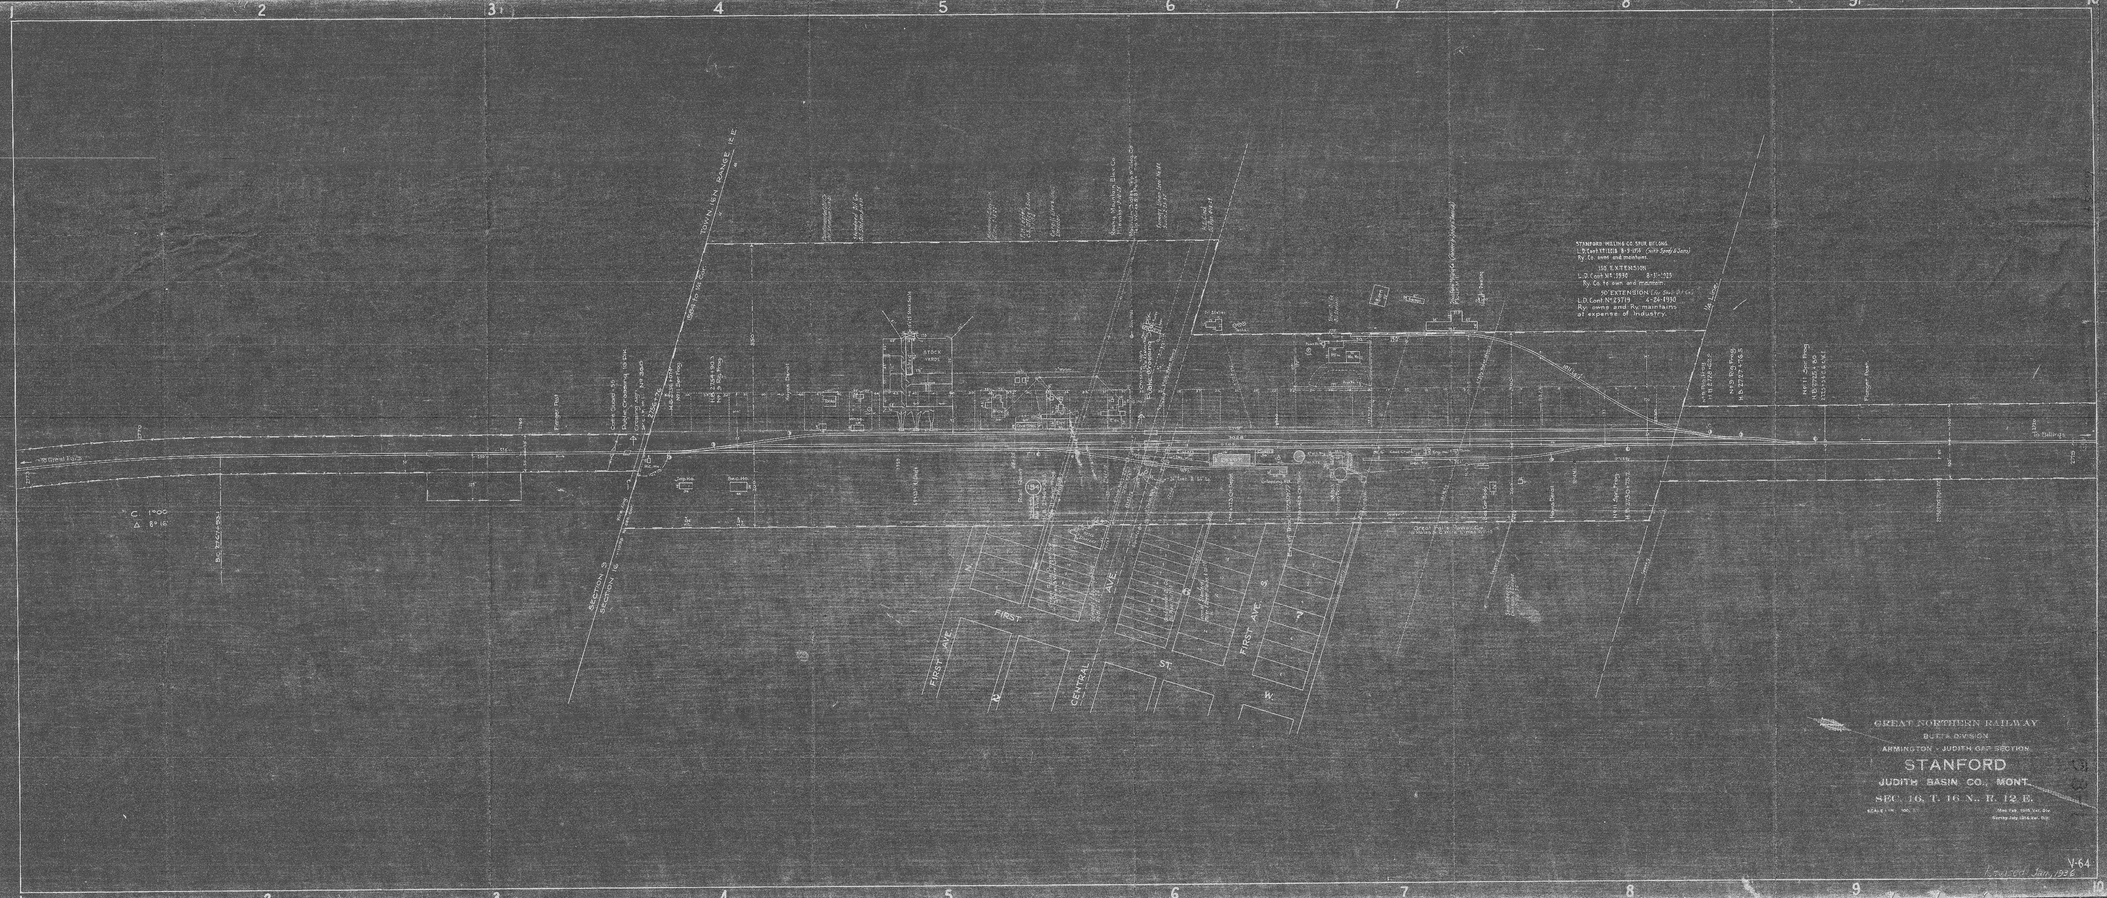

STANFORD WELLING CO. SPUR BUILDING
L.D. Cont. NO. 1128 8-3-1934 (Cont. Sup. & Lane)
By Co. owns and maintains.
150' EXTENSION
L.D. Cont. No. 1330 8-1-1925
By Co. to own and maintain.
90' EXTENSION (Co. Sup. & Lane)
L.D. Cont. No. 23719 4-24-1930
By owns and Co. maintains
at expense of Industry.
TOWN 16 N. RANGE 12 E.
SECTION 9
SECTION 16
FIRST AVE.
CENTRAL AVE.
FIRST AVE.
FIRST AVE.
ST.
W.
GREAT NORTHERN RAILWAY
BUTTE DIVISION
ARMINGTON - JUDITH GAP SECTION
STANFORD
JUDITH BASIN CO., MONT.
SEC. 16, T. 16 N., R. 12 E.
V-64
Revised Jan. 1936

V-64