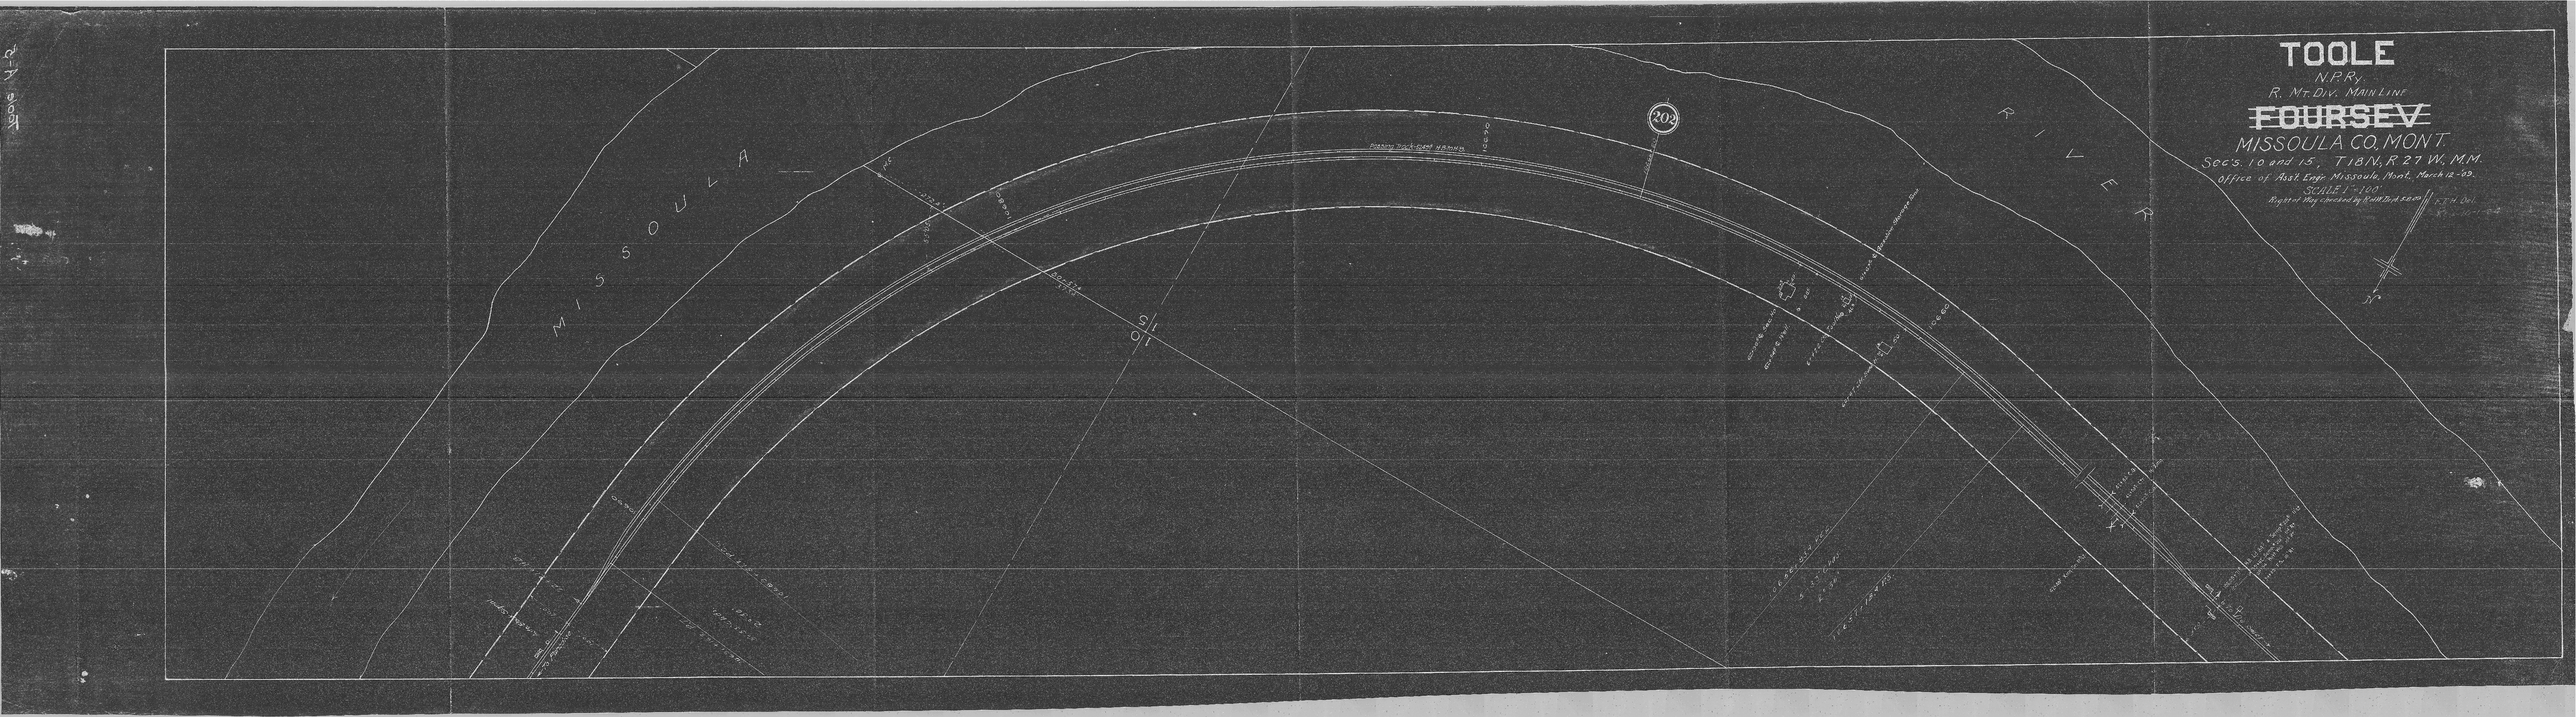
TOOLE
N.P.Ry.
R. Mt. Div. Main Line
FOURSEV
MISSOULA CO. MONT.
Sec's. 10 and 15, T18N., R27W., M.M.
Office of Asst. Engr. Missoula, Mont., March 12-'09.
SCALE 1" = 100'
Right of Way checked by R.H.R. Dist. S.B.Co.
F.T.H. Del.
MISSOULA
RIVER
202
10
15