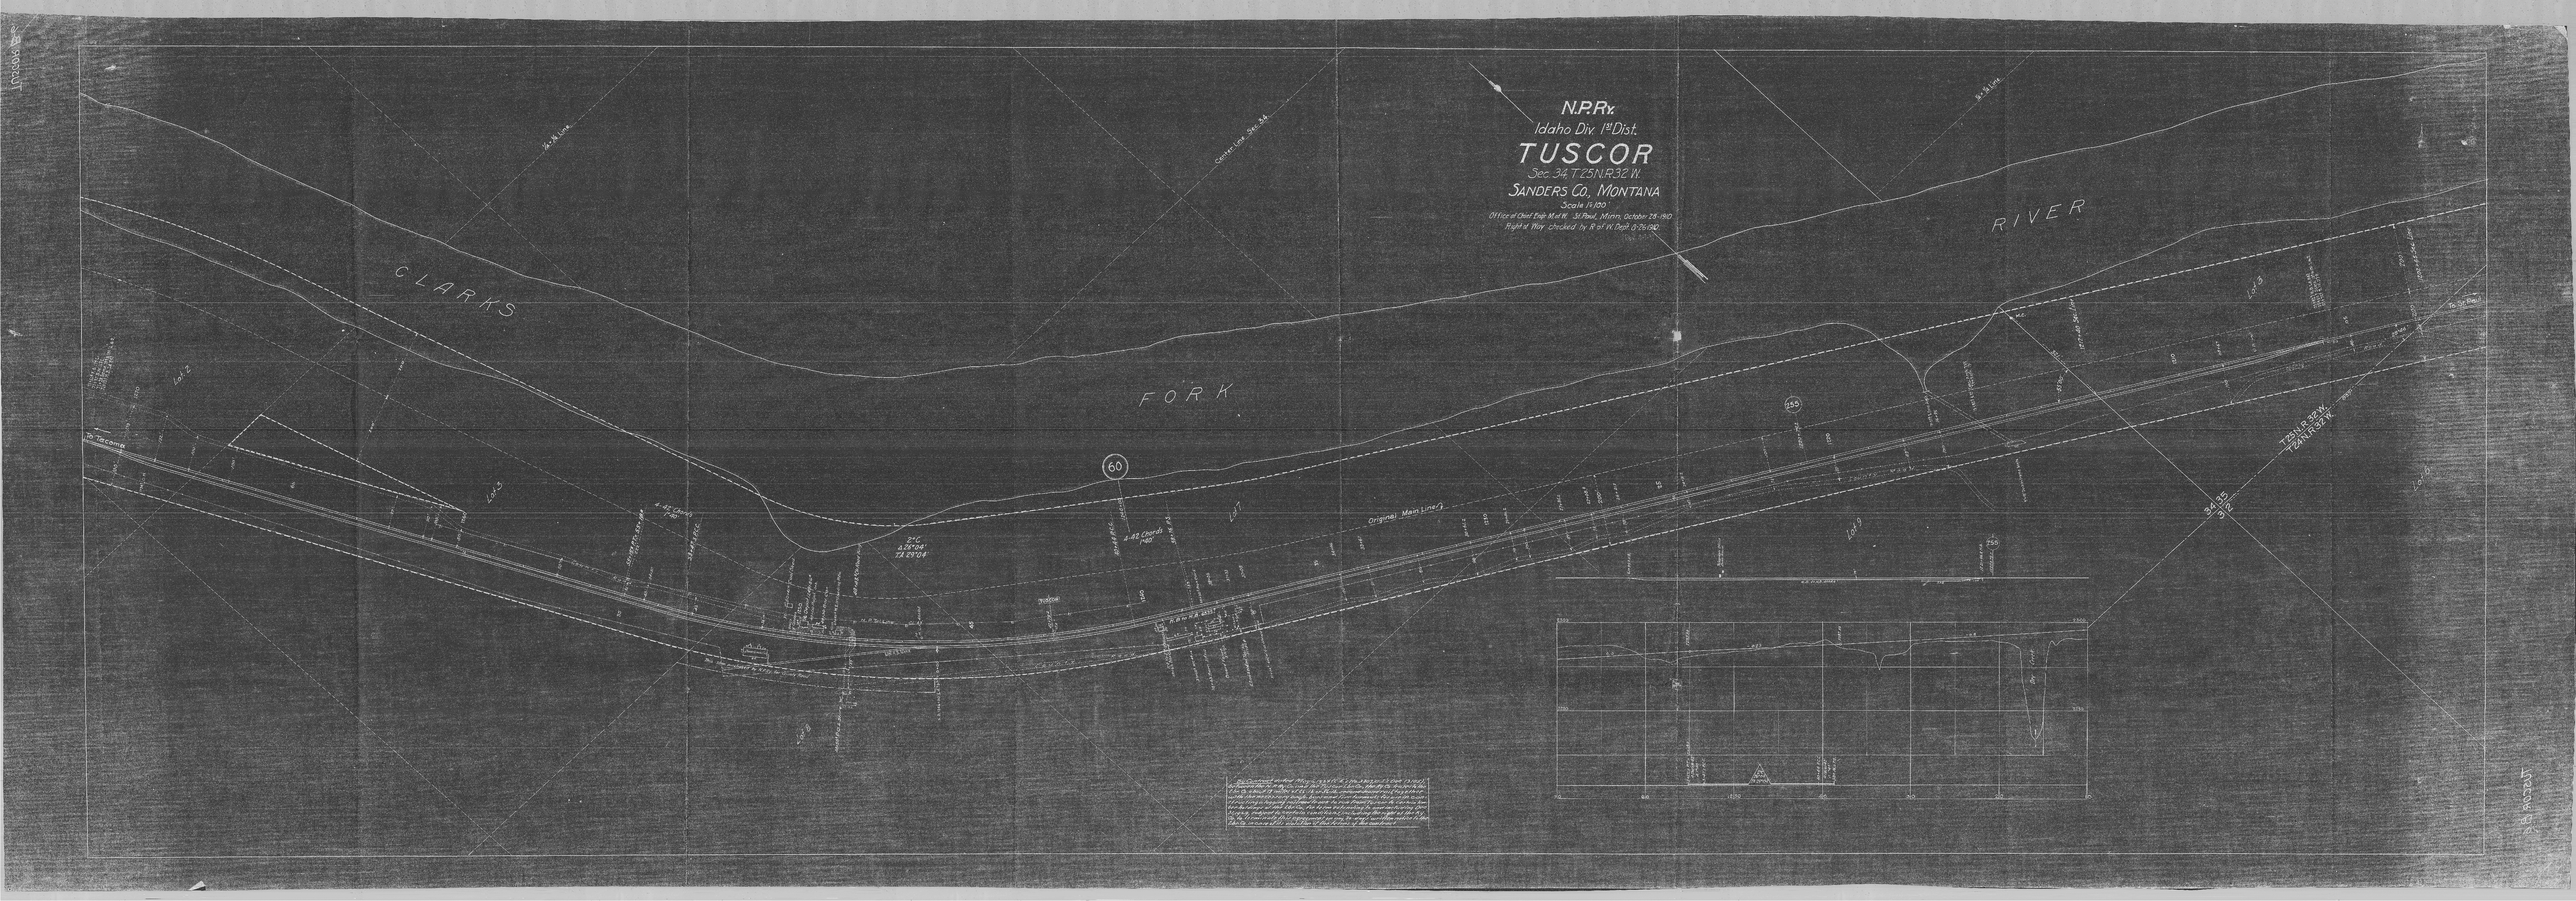
N.P.Ry.
Idaho Div. 1st Dist.
TUSCOR
Sec. 34, T25N.R32W.
SANDERS Co., MONTANA
Scale 1"=100'
Office of Chief Engr. M. of W. St. Paul, Minn. October 28-1910
Right of Way checked by R. of W. Dept. 6-26-1910.
CLARKS
FORK
RIVER
60
255
To Tacoma
Original Main Line
Center Line Sec. 34
T25N.R32W.
T24N.R32W.
34 35
3 2