PLANS
NOT
TO
SCALE

FED. ROAD DIST. NO	STATE	FED. AID PROJ. NO.	FISCAL YEAR	SHEET No.	TOTAL SHEETS
1	MONT.	AW-FAS 7-C(1)		1	1

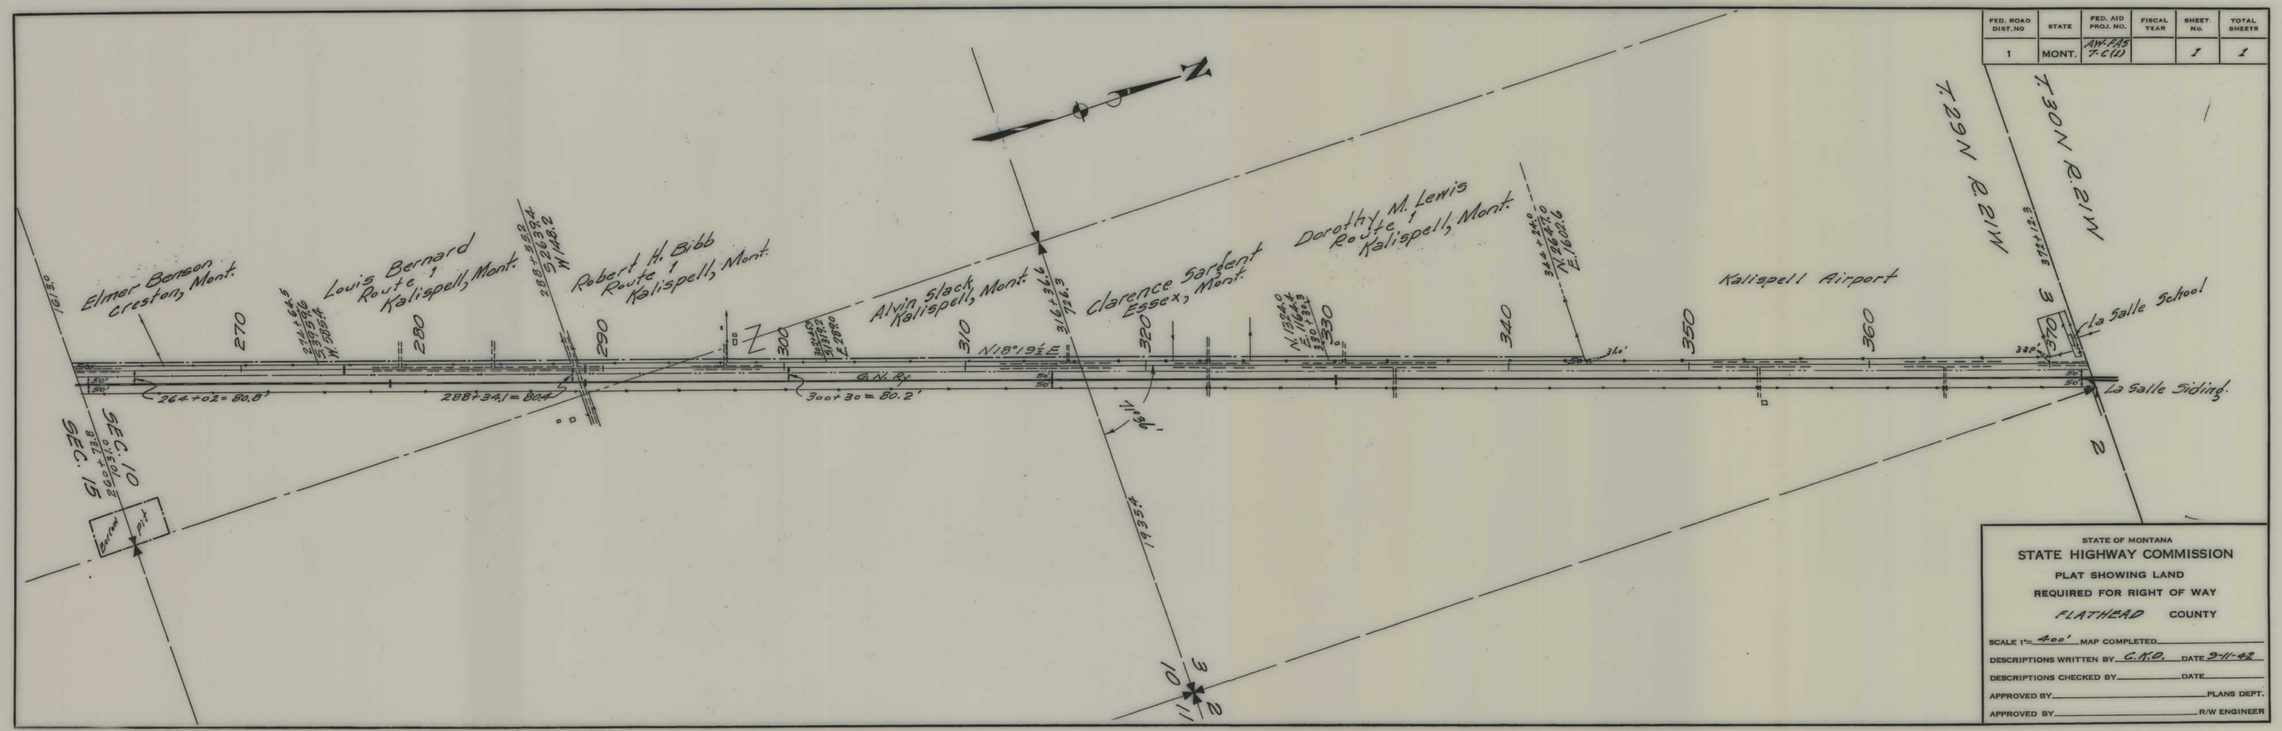

AW-FAS 7C(1) SHT 1 OF 1