PLANS
NOT
TO
SCALE

STATE	PROJECT NUMBER	SHEET NO.	TOTAL SHEETS
MONT.	RF13-1(5)	5	20

NORRIS HILL

STATE	PROJECT NUMBER	SHEET NO.	TOTAL SHEETS
MONT.	F 0002 (26)	1	1

EROSION CONTROL (DIST. 2)

OWNERSHIPS

PARCEL	NAME	ADDRESS	TOTAL AREA	GROSS R/W AREA	P.T.W. AREA	AREA TO BE ACQUIRED	REMAINDER LEFT	REMAINDER RIGHT	CONST. PERM AREA	CONST. EASE AREA
1	MEADOW SPRINGS RANCH, INC.	McALLISTER, MT.							0.11 Ac.	
2	SANDRA C. McCUNE	P.O. BOX 676 LIVINGSTON, MT 59047							1.28 Ac.	

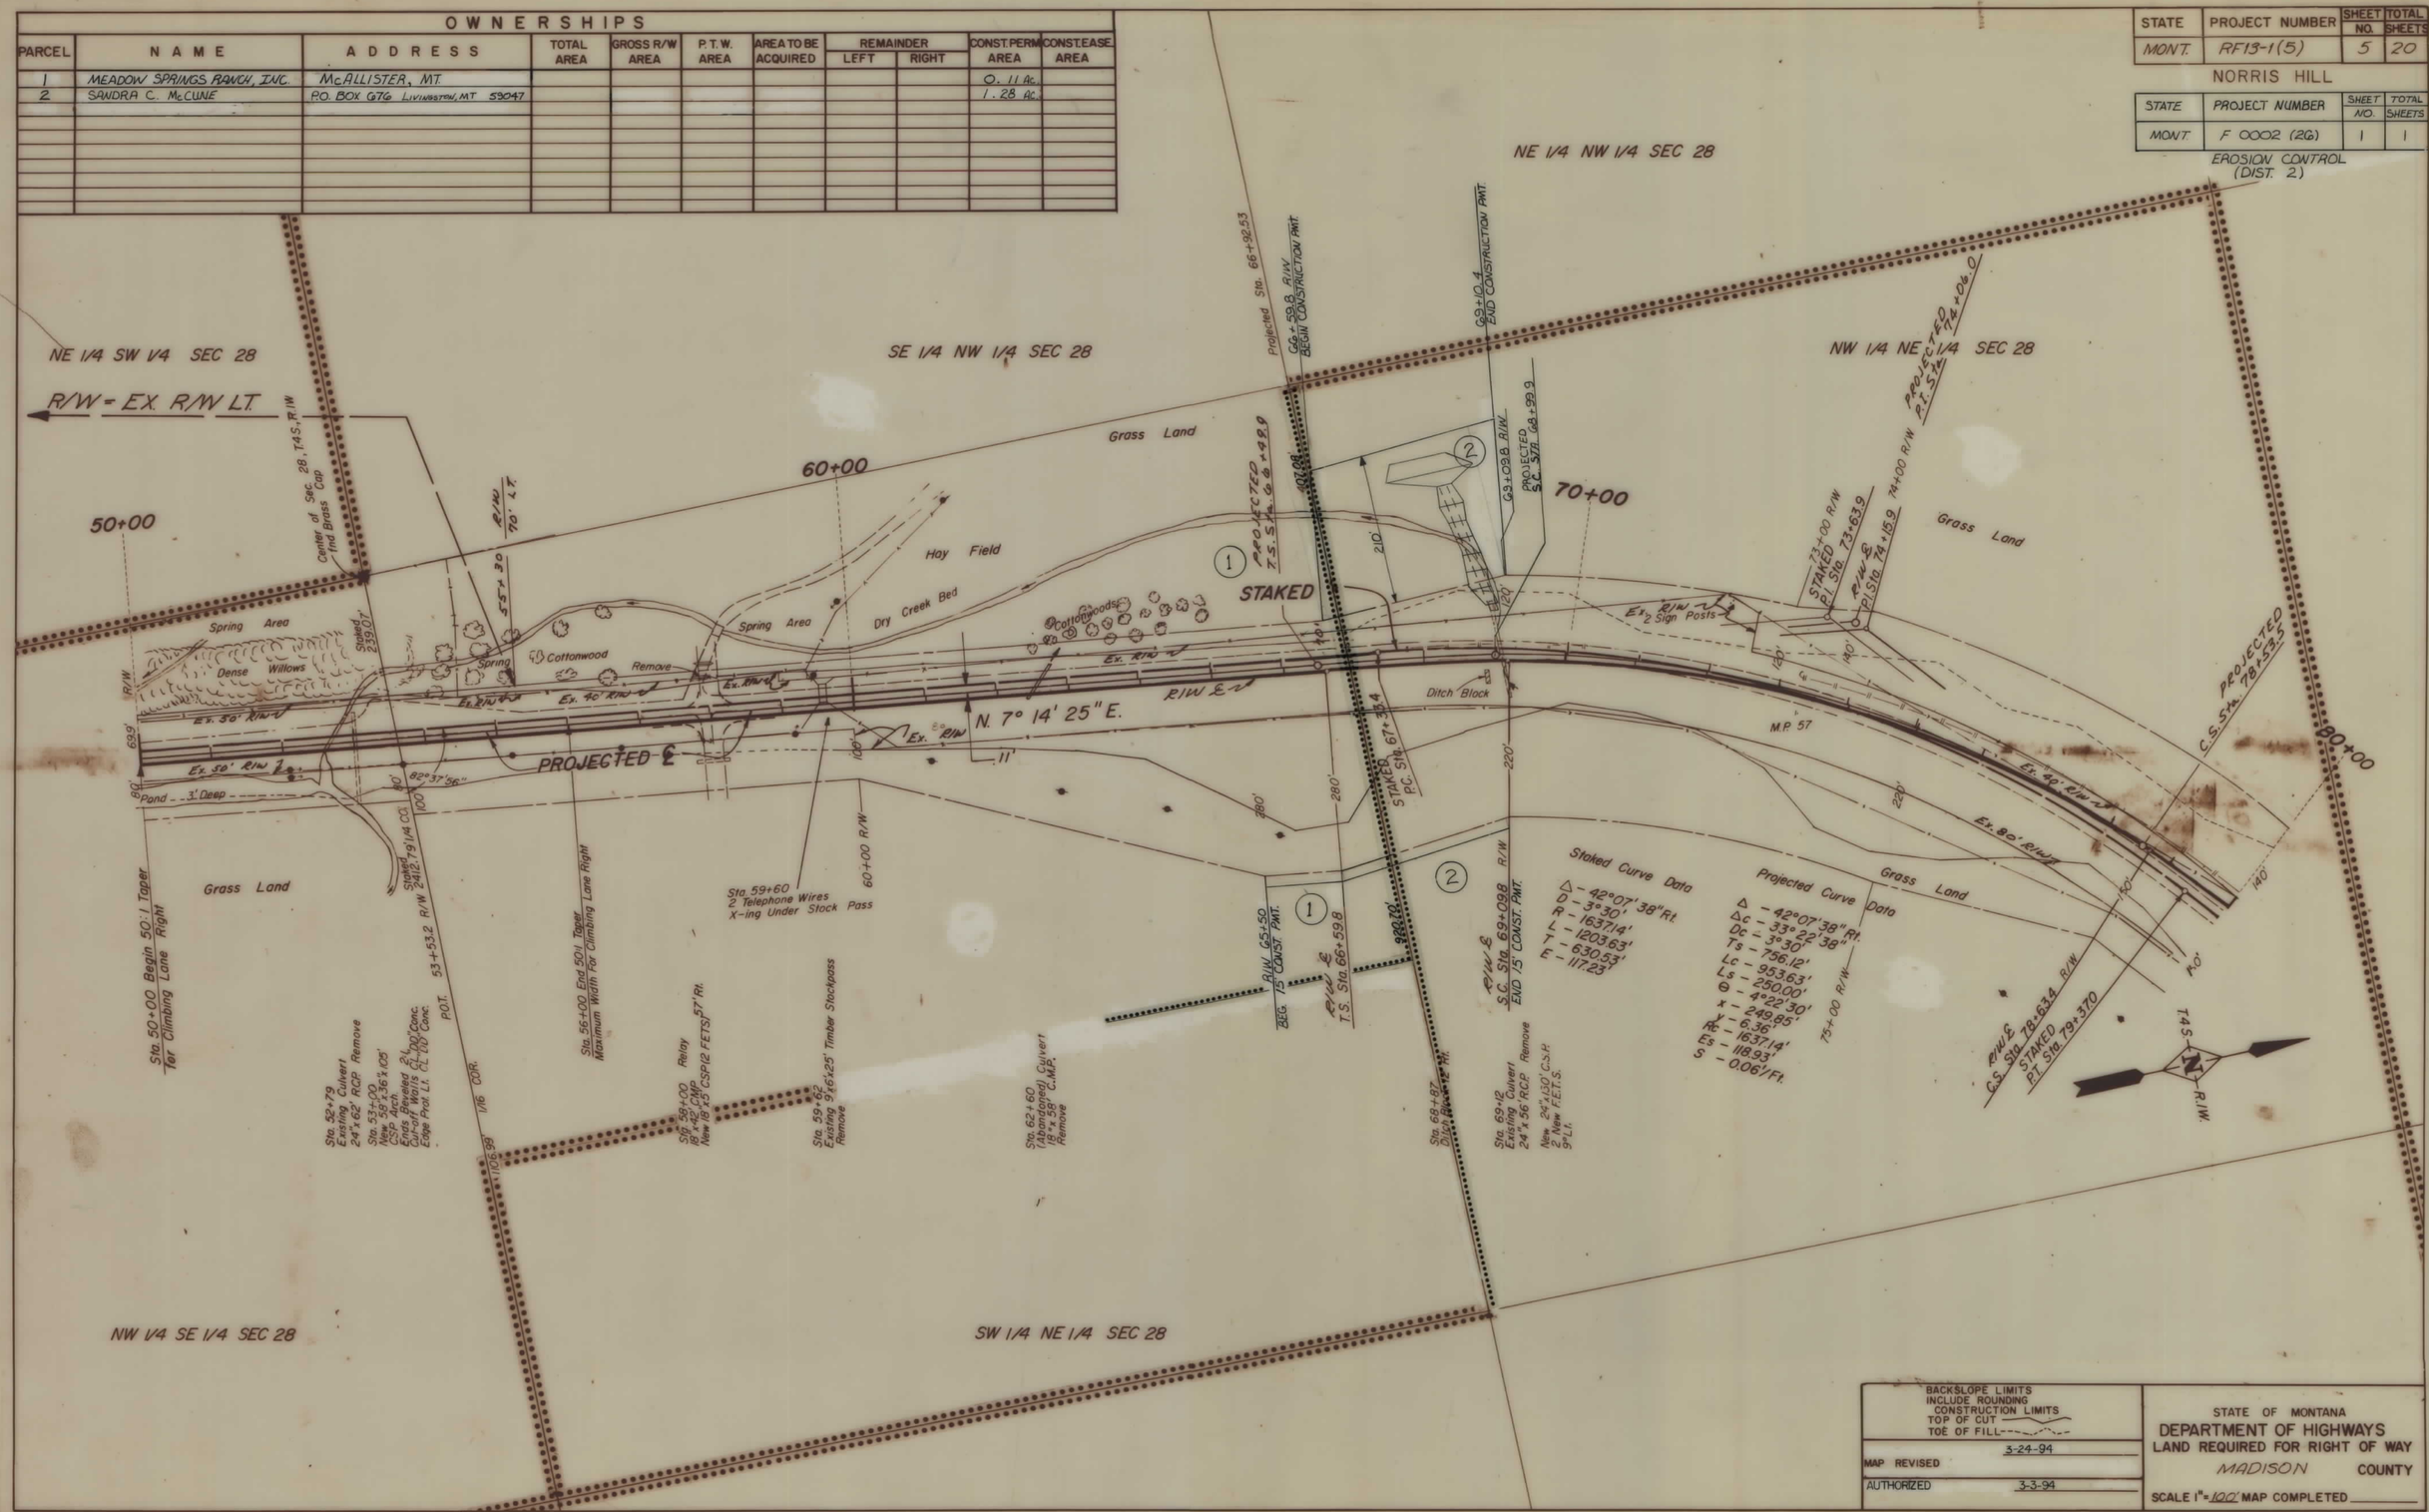

BACKSLOPE LIMITS INCLUDE ROUNDING
CONSTRUCTION LIMITS
TOP OF CUT
TOE OF FILL

MAP REVISED	3-24-94
AUTHORIZED	3-3-94

STATE OF MONTANA
DEPARTMENT OF HIGHWAYS
LAND REQUIRED FOR RIGHT OF WAY
MADISON COUNTY

SCALE 1" = 100' MAP COMPLETED