PLANS
NOT
TO
SCALE

OWNERSHIPS

PARCEL	NAME	ADDRESS	TOTAL AREA	GROSS R/W AREA	P. T. W. AREA	AREA TO BE ACQUIRED	REMAINDER LEFT	REMAINDER RIGHT	CONST. PMT. AREA
1 & 2	N.R. Kalkfleisch	SHELBY, MONT.							12,360

STATE OF	PROJECT NO.	SHEET NO.	TOTAL SHT'S
MONTANA	F I-4(6)285	1	1

SHELBY-EAST

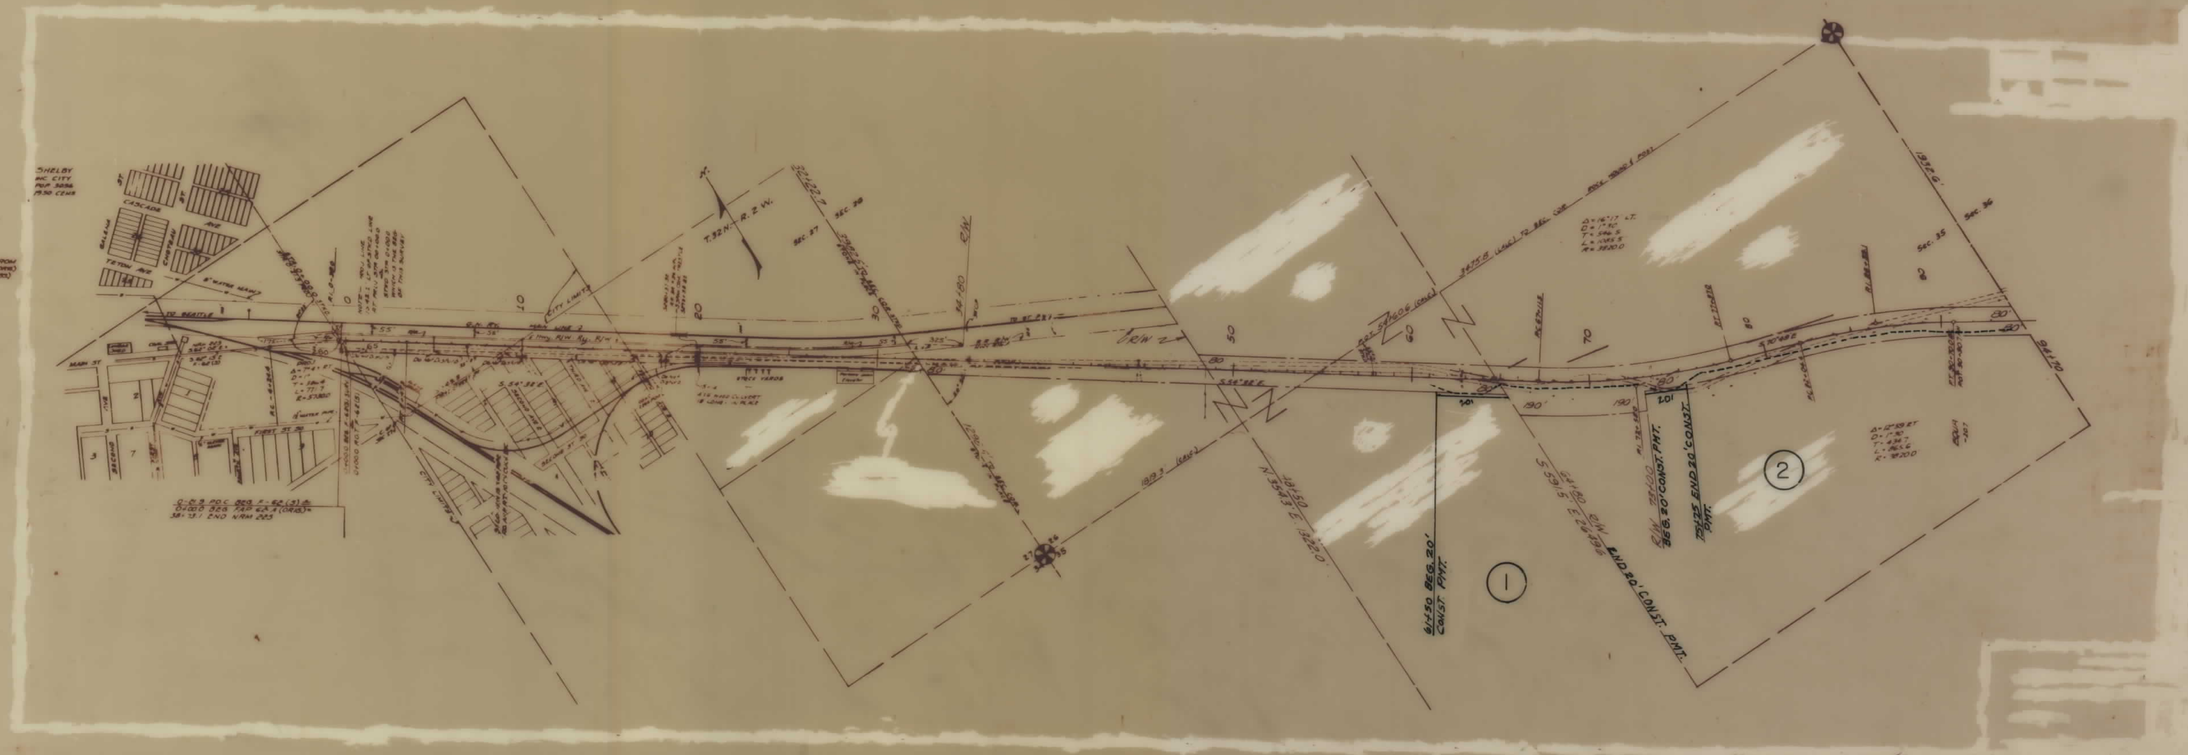

NOTE

CONSTRUCTION LIMITS INCLUDE BACKSLOPE ROUNDING.

CONSTRUCTION LIMITS
TOP OF CUT
TOE OF FILL

MAP TRANS. TO R/W
MAP REVISED 6-6-84
1000 3-16-84

STATE OF MONTANA
DEPARTMENT OF HIGHWAYS
LAND REQUIRED FOR RIGHT OF WAY
TOOLE COUNTY
SCALE 1" = 400' MAP COMPLETED _____

F I-4(6)285 SHT 1 OF 1