PLANS
NOT
TO
SCALE

STATE OF MONTANA	FED. AID PROJECT NUMBERS			SHEET NO.	TOTAL SHEETS
	CONST. NO.	R/W NO.			
		F5-2( )27		1	1

RAVALLI WEIGH STATION

TRAFFIC — Geometrics Has RR Topog on CADD.

OWNERSHIPS

PARCEL	NAME	ADDRESS	TOTAL AREA	GROSS R/W AREA	P.T.W. AREA	AREA TO BE ACQUIRED	REMAINDER LEFT	REMAINDER RIGHT	CONST. PERM AREA	CONST. EASE AREA
1	BNRR. LESSEE MONTANA RAIL LINK									

NOTE*: HATCHING = NEW EASEMENT

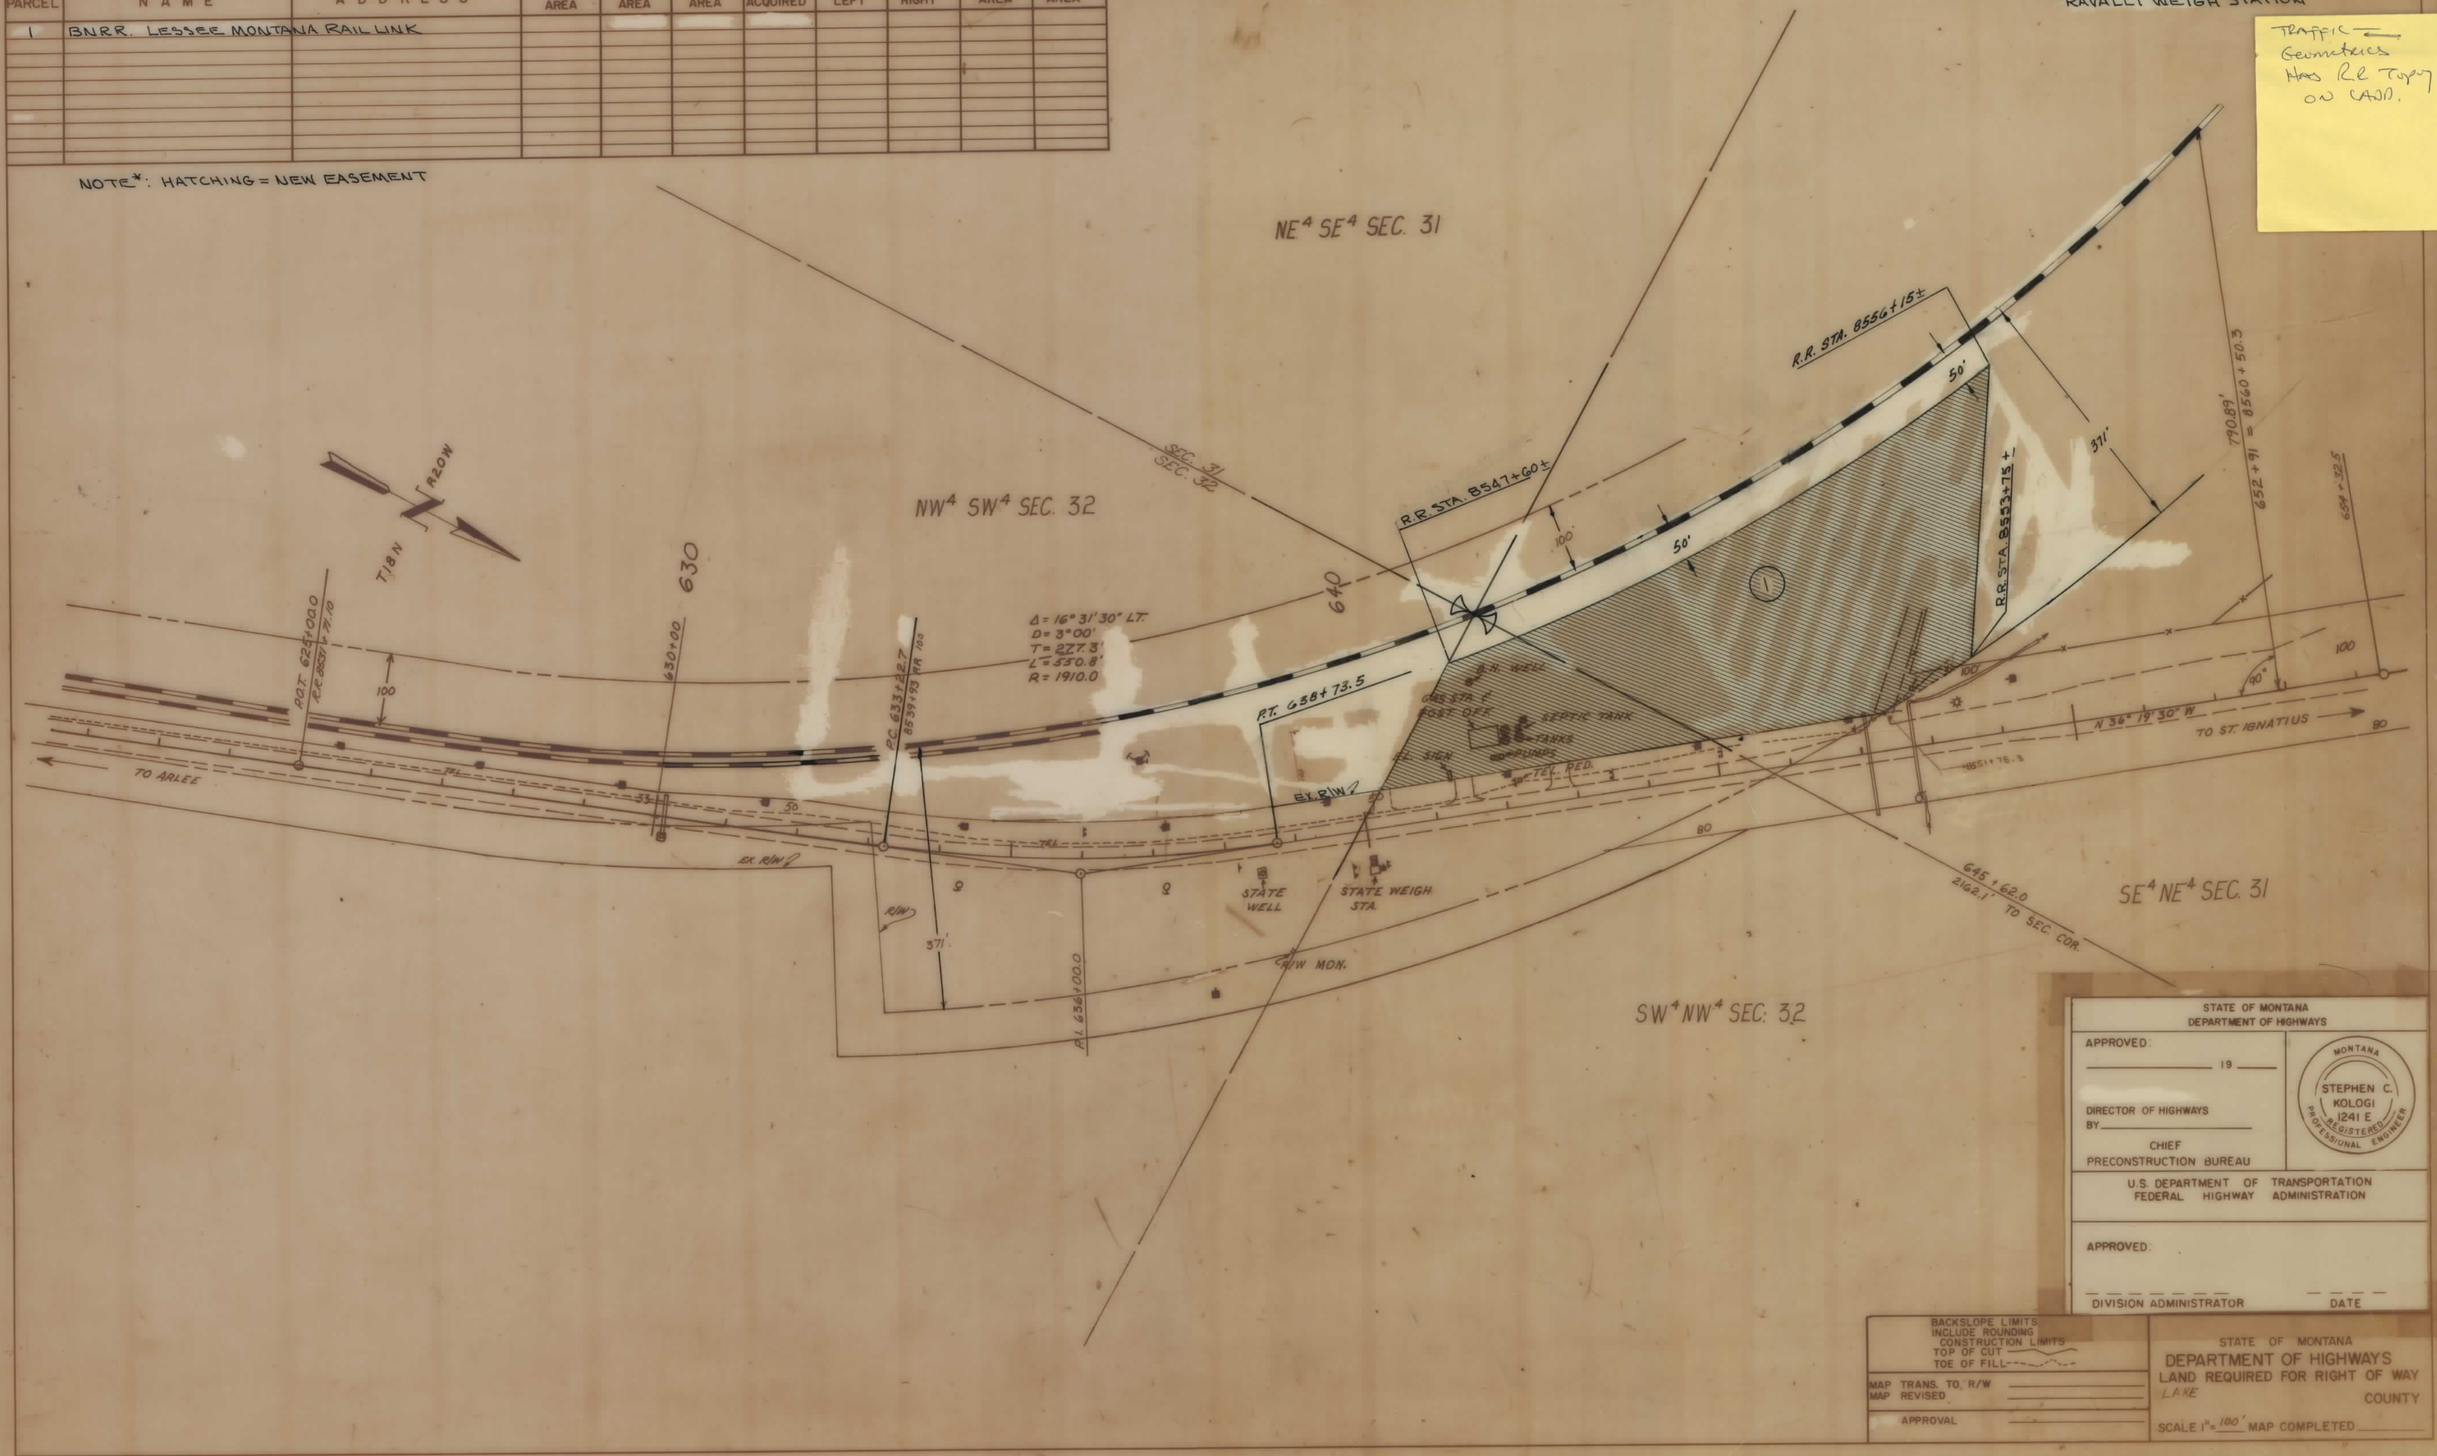

STATE OF MONTANA
DEPARTMENT OF HIGHWAYS

APPROVED: _____ 19 ____

DIRECTOR OF HIGHWAYS
BY _____
CHIEF
PRECONSTRUCTION BUREAU

MONTANA
STEPHEN C. KOLOGI
1241 E
REGISTERED PROFESSIONAL ENGINEER

U.S. DEPARTMENT OF TRANSPORTATION
FEDERAL HIGHWAY ADMINISTRATION

APPROVED:

DIVISION ADMINISTRATOR _____ DATE _____

BACKSLOPE LIMITS INCLUDE ROUNDING
CONSTRUCTION LIMITS
TOP OF CUT
TOE OF FILL

MAP TRANS. TO R/W
MAP REVISED
APPROVAL

STATE OF MONTANA
DEPARTMENT OF HIGHWAYS
LAND REQUIRED FOR RIGHT OF WAY
LAKE COUNTY

SCALE 1" = 100' MAP COMPLETED _____

F5-2027 SHT 1 OF 1

STATE OF MONTANA	FED. AID PROJECT NUMBERS			SHEET NO.	TOTAL SHEETS
	CONST. NO.	R/W NO.			
	F5-2(30)27	F5-2(30)27		1	1

RAVALLI SCALES

OWNERSHIPS

PARCEL	NAME	ADDRESS	TOTAL AREA	GROSS R/W AREA	P.T.W. AREA	AREA TO BE ACQUIRED	REMAINDER LEFT	REMAINDER RIGHT	CONST. PERM AREA	CONST. EASE AREA
1	BURLINGTON NORTHERN R.R.			6.67 Ac.	5.71 Ac.	0.96 Ac.				

Ravalli Maintenance Site
Showing location of lease
8/18/93 see also other sheet for that prop.

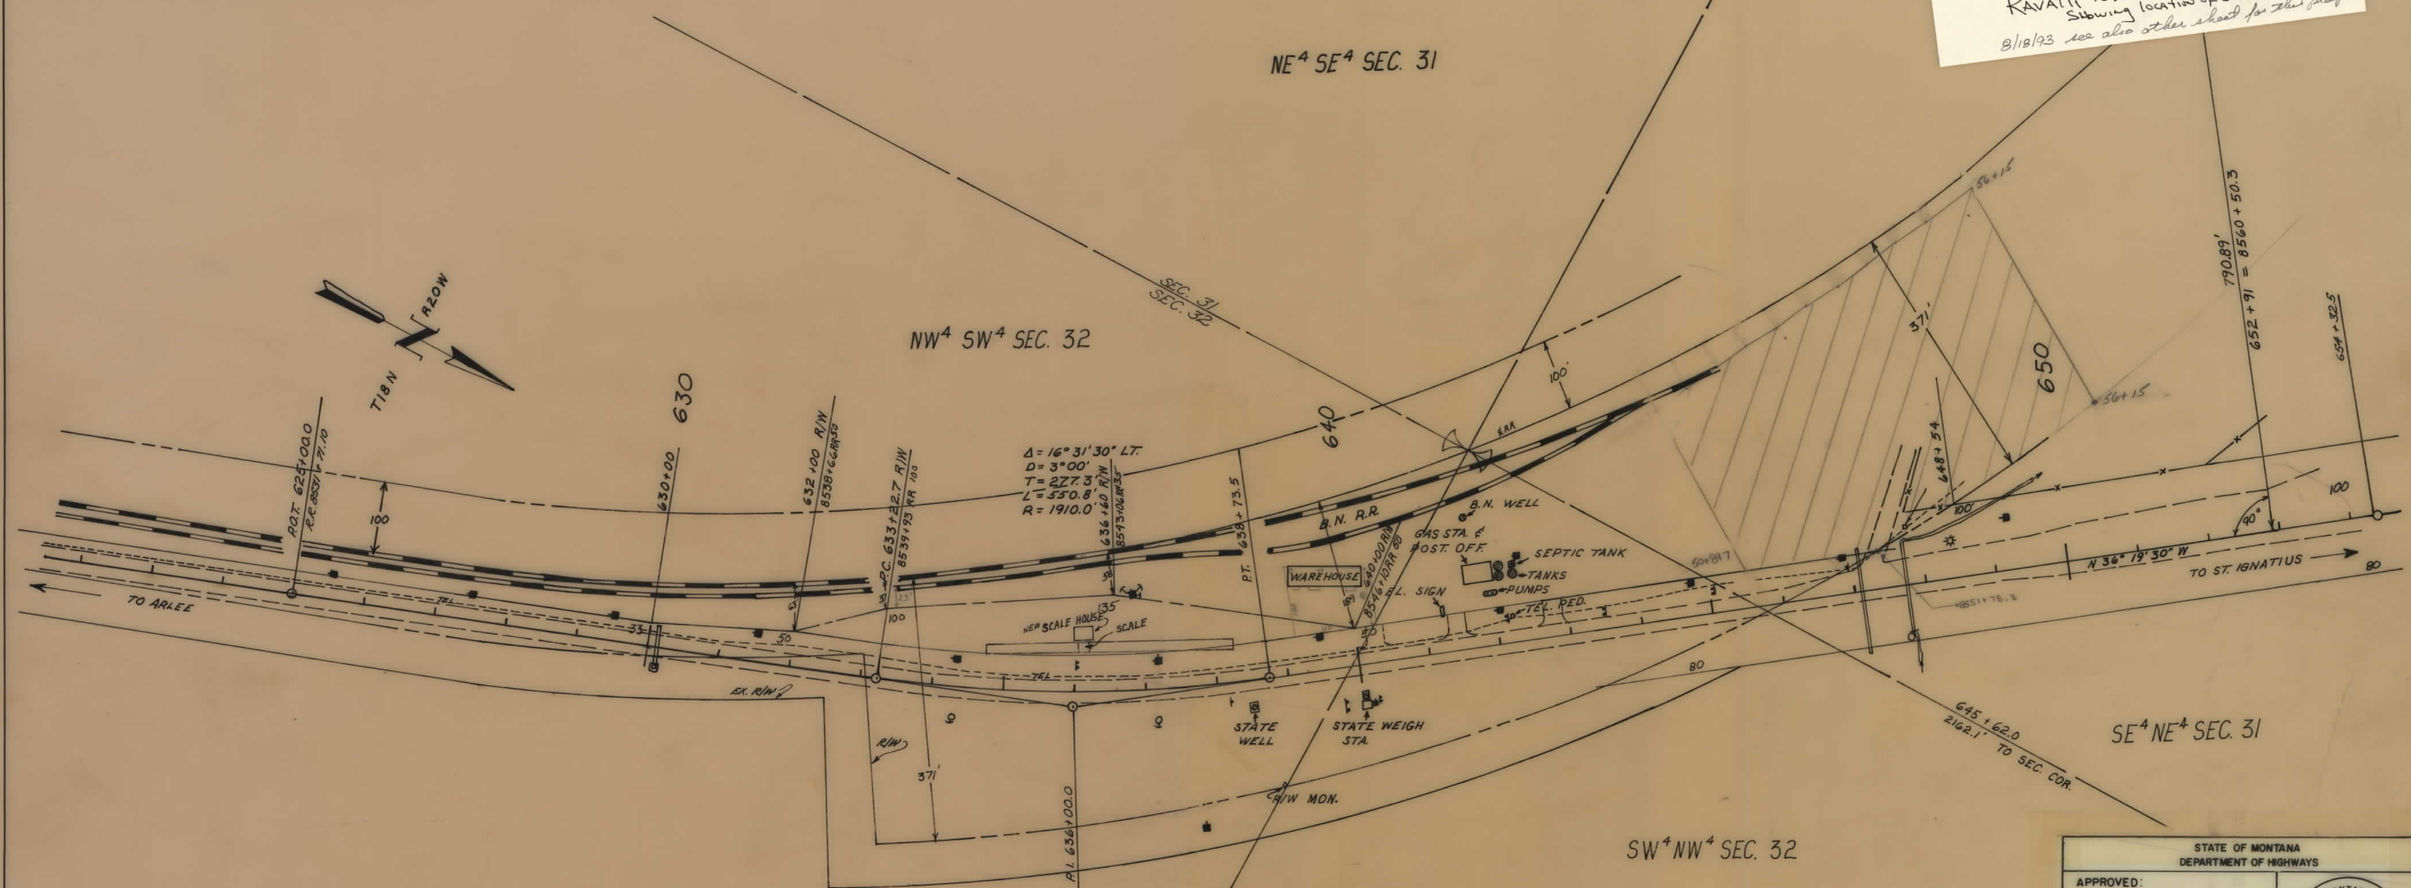

STATE OF MONTANA
DEPARTMENT OF HIGHWAYS

APPROVED:

_____ 19 ____

GARY J. WICKS
DIRECTOR OF HIGHWAYS
BY _____

CHIEF
PRECONSTRUCTION BUREAU

MONTANA
STEPHEN C. KOLOGI
12416
REGISTERED PROFESSIONAL ENGINEER

U.S. DEPARTMENT OF TRANSPORTATION
FEDERAL HIGHWAY ADMINISTRATION

APPROVED:

DIVISION ADMINISTRATOR _____ DATE _____

BACKSLOPE LIMITS
INCLUDE ROUNDING
CONSTRUCTION LIMITS
TOP OF CUT
TOE OF FILL

MAP TRANS. TO R/W _____
MAP REVISED _____

APPROVAL _____

STATE OF MONTANA
DEPARTMENT OF HIGHWAYS
LAND REQUIRED FOR RIGHT OF WAY
LAKE COUNTY

SCALE 1" = 100' MAP COMPLETED _____

F5-2(30)27 SHT 1 OF 1