PLANS
NOT
TO
SCALE

FED. ROAD DIST. NO.	STATE	FED. AID PROJECT NUMBERS CONST. NO.	R/W NO.	STATE NO.	SHEET NO	TOTAL SHEETS
8	MONT.	S-9(9)	S-9(9)		1	1

CARDWELL — BOULDER

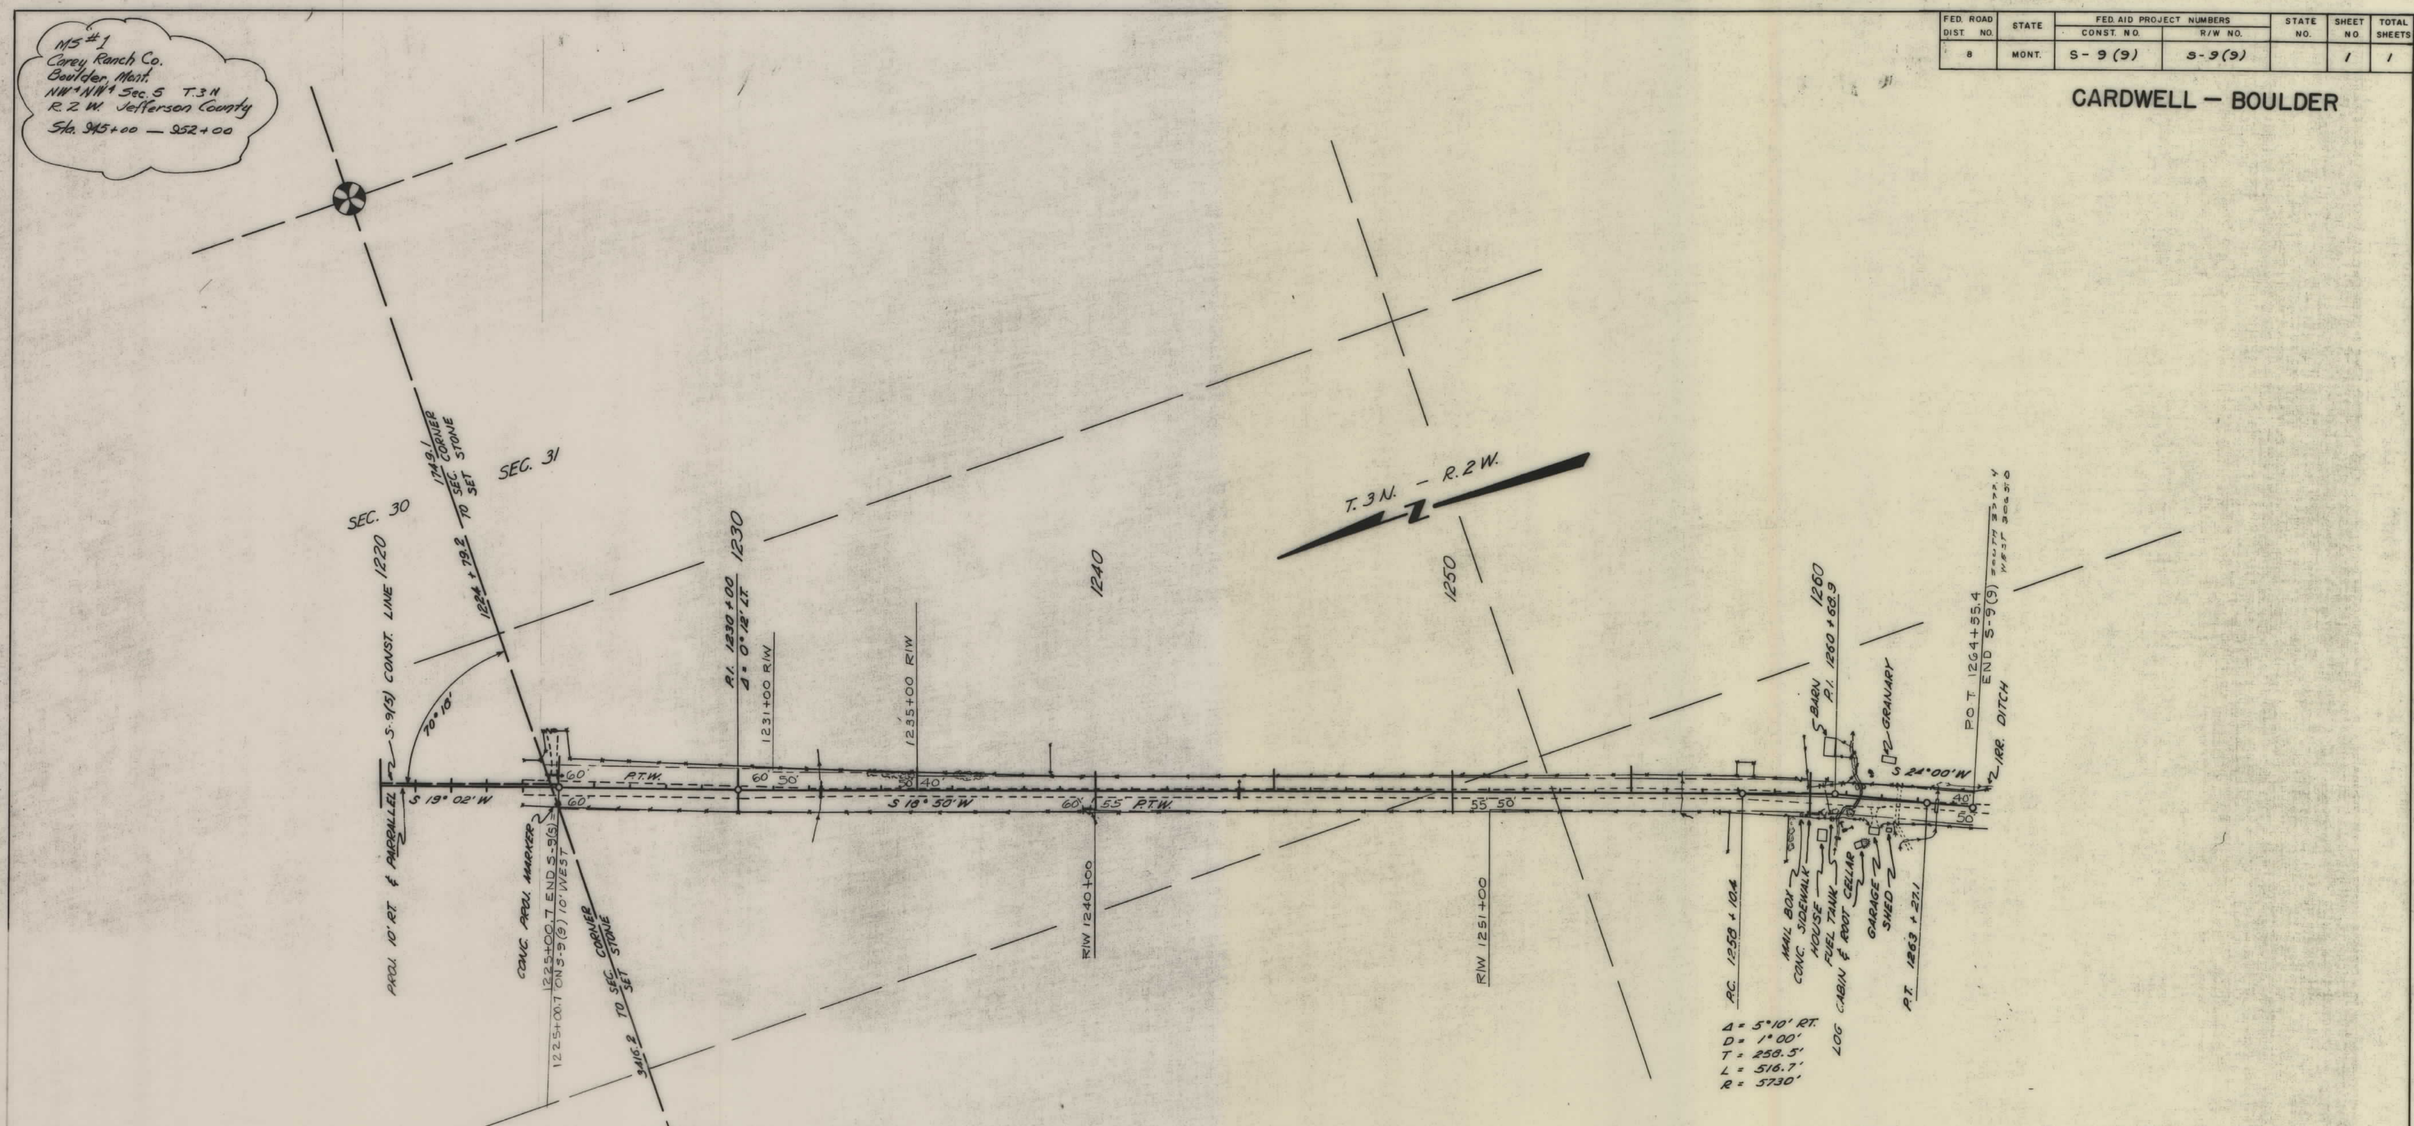

MAPS MADE	9-16-60

STATE OF MONTANA
STATE HIGHWAY COMMISSON
LAND REQUIRED FOR RIGHT OF WAY

S-9(9) SHT 1 OF 1