PLANS
NOT
TO
SCALE

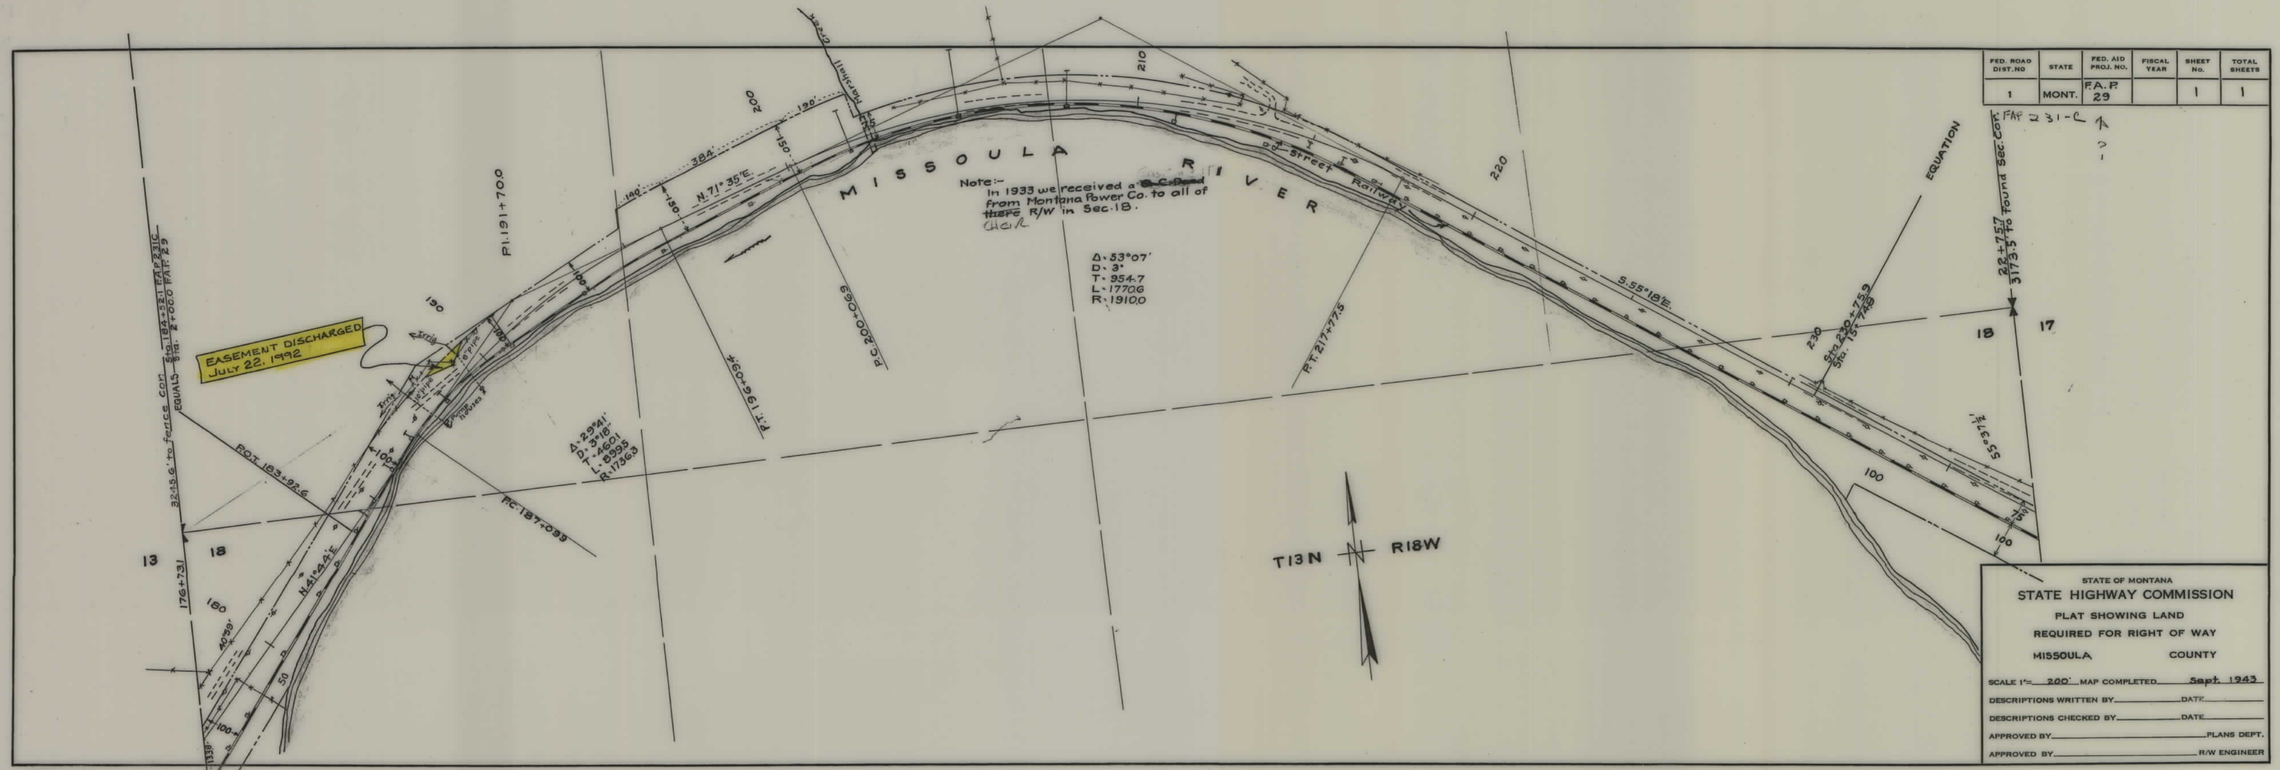

FED. ROAD DIST. NO	STATE	FED. AID PROJ. NO.	FISCAL YEAR	SHEET No.	TOTAL SHEETS
1	MONT.	F.A.P. 29		1	1

FAP 29 SHT 1 OF 1