PLANS
NOT
TO
SCALE

FED. ROAD DIST. NO.	STATE	FED. AID PROJ. NO.	FISCAL YEAR	SHEET NO.	TOTAL SHEETS
1	MONT.	53-B		1	1

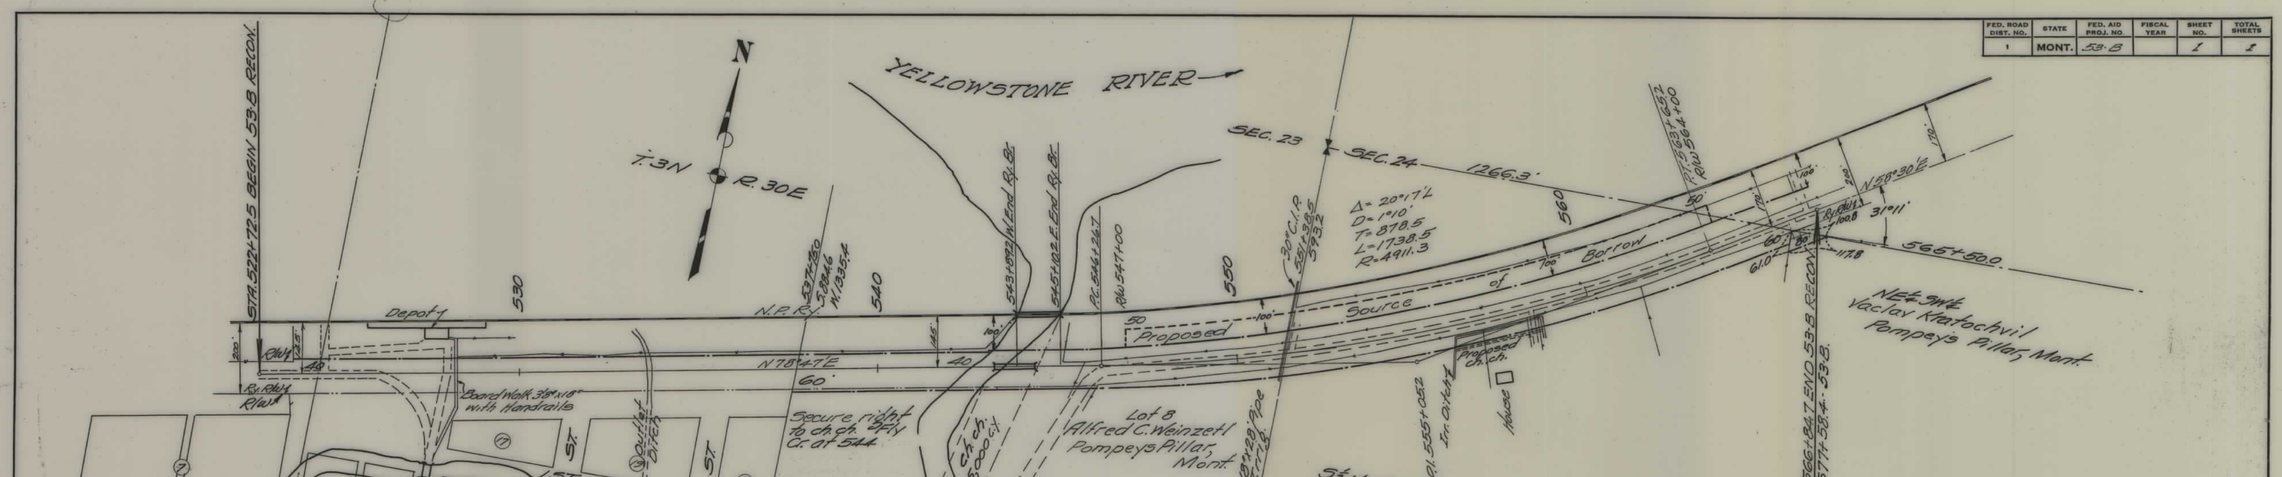

STATE OF MONTANA

STATE HIGHWAY COMMISSION

PLAT SHOWING LAND

REQUIRED FOR RIGHT OF WAY

YELLOWSTONE COUNTY

SCALE 1" = 200' MAP COMPLETED 5-13-35

DESCRIPTIONS WRITTEN BY E.O.P. DATE 5-20-35

DESCRIPTIONS CHECKED BY T.P.J. DATE 5-25-35

APPROVED BY _____ PLANS DEPT.

APPROVED BY _____ R/W ENGINEER

FAP 53-B SHT 1 OF