PLANS
NOT
TO
SCALE

STATE	ROUTE NO.	PROJECT NO.	SHEET NO.	TOTAL SHEETS
MONT.		53	48	75

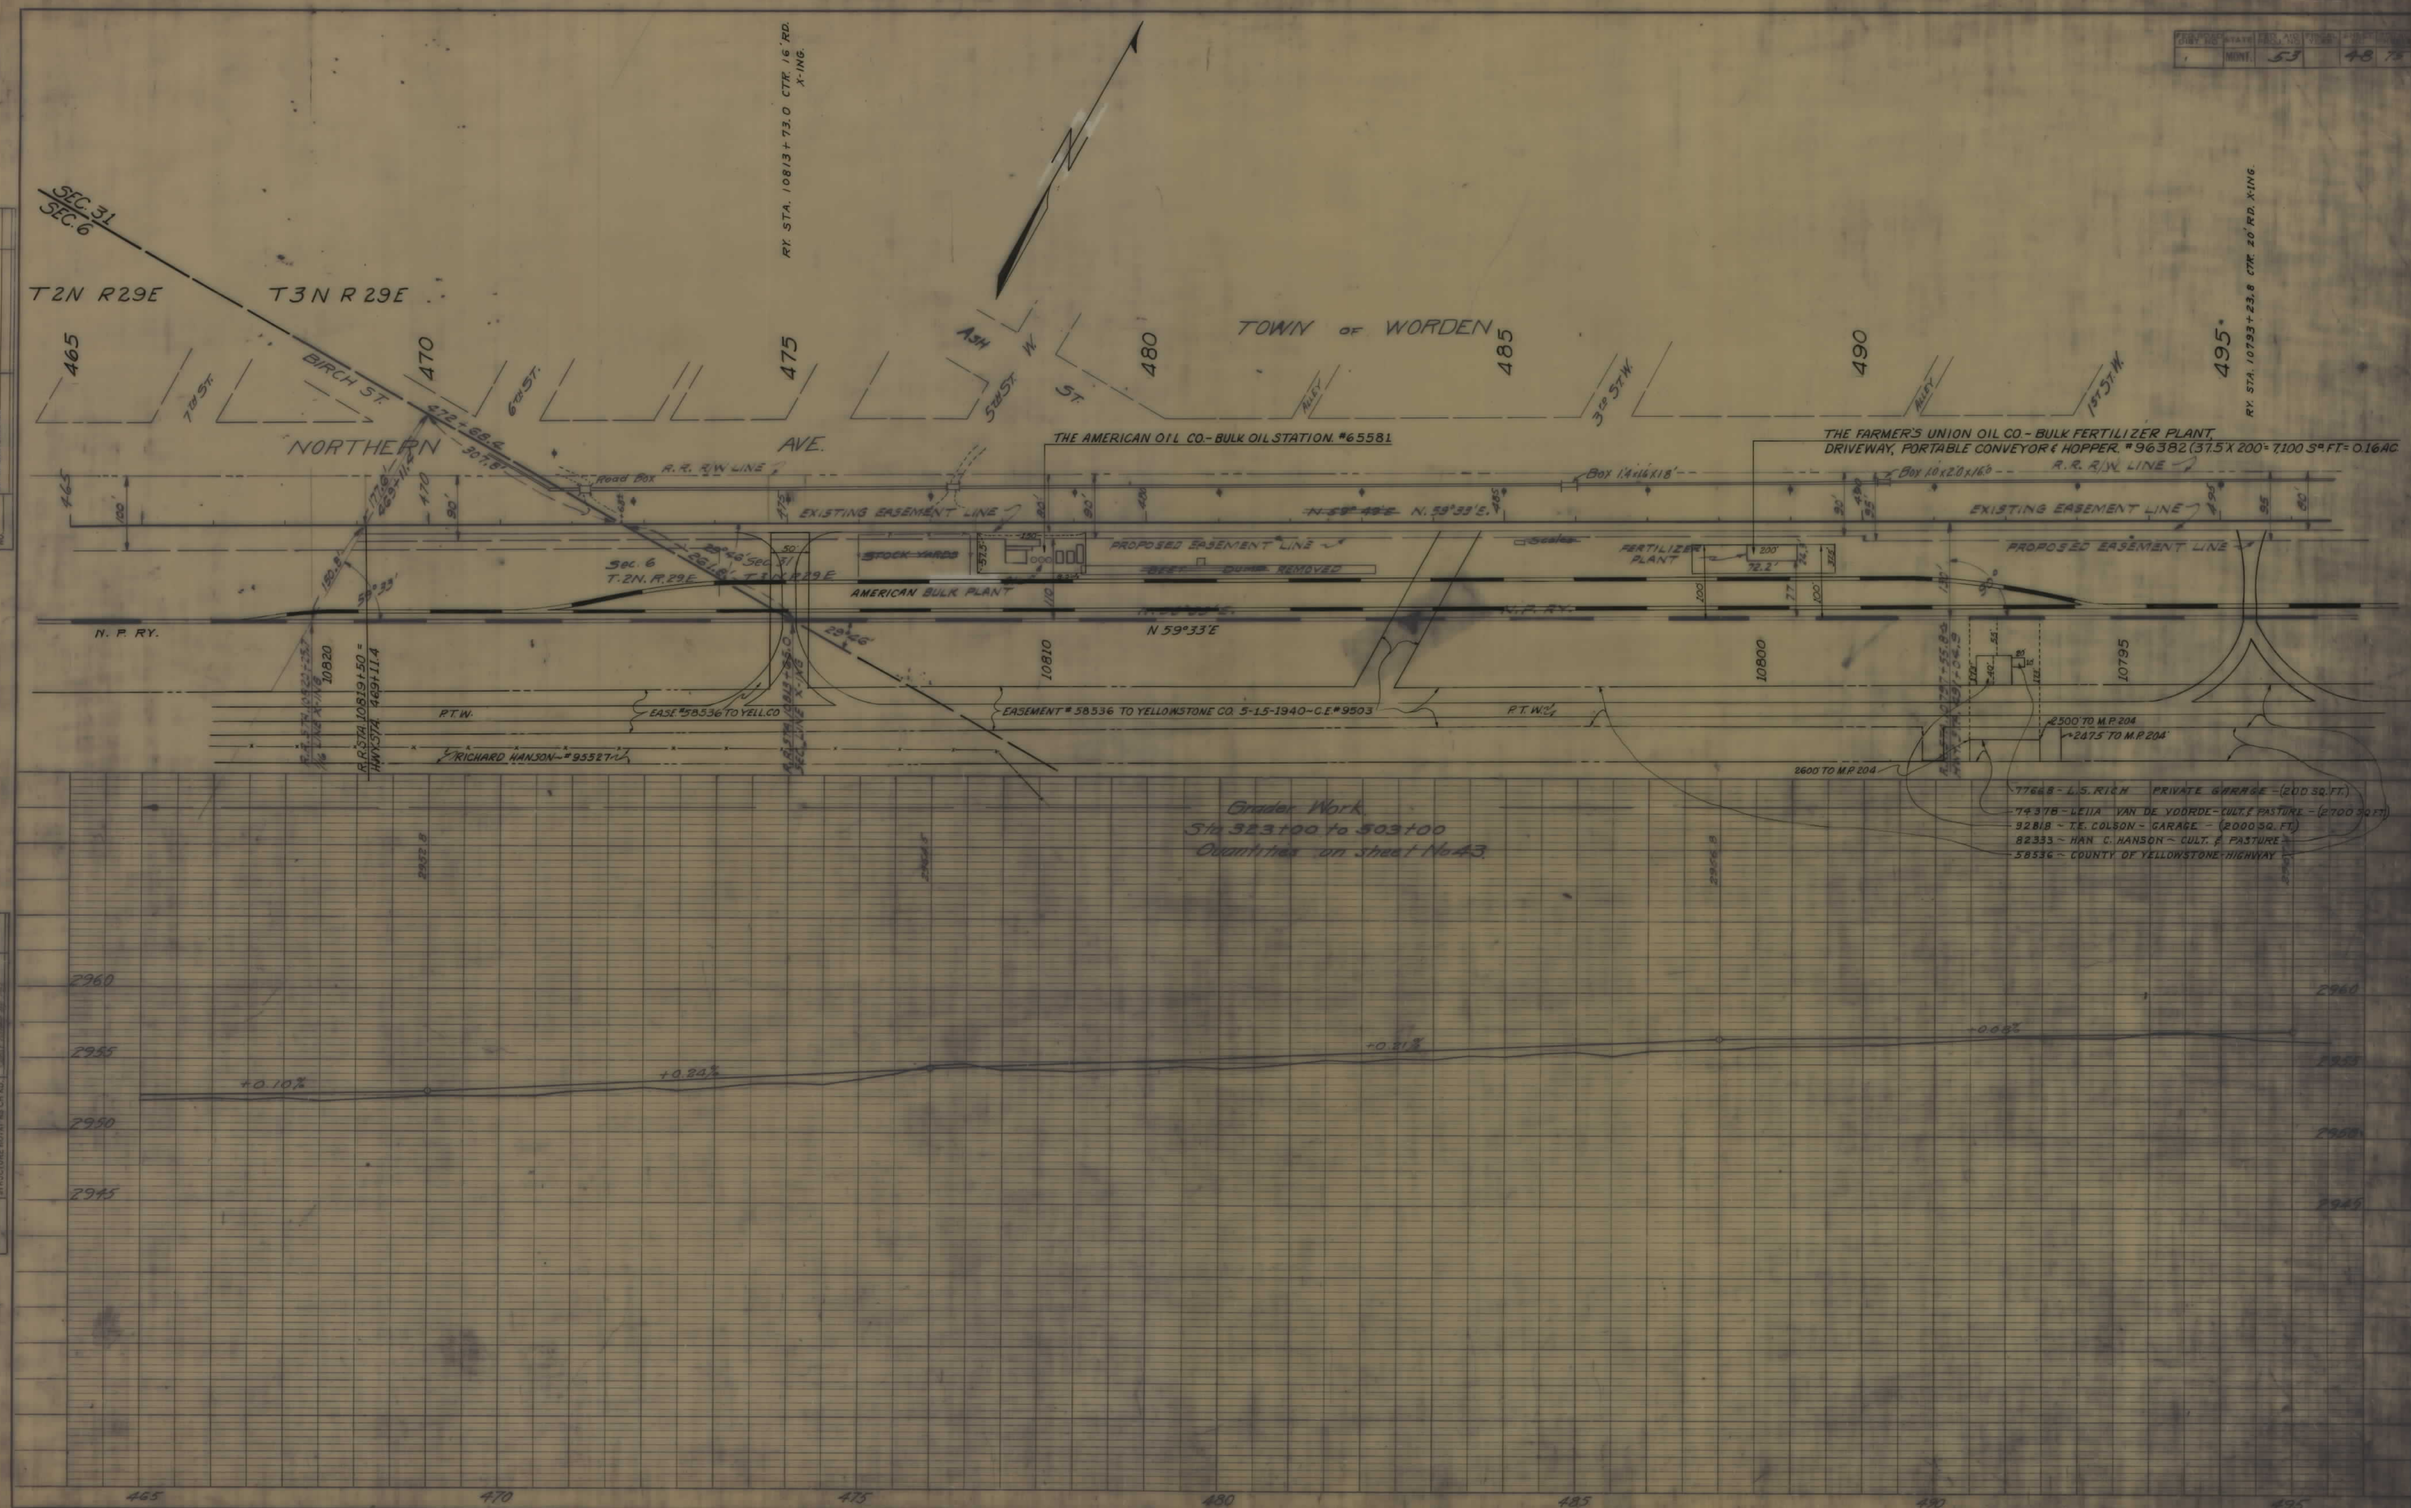

PLAN — DRAWN BY: L.S.D. — DATE: 5-15-40 — PRINTED — PLOTTED — ALIGNMENT CHECKED — RT. OF WAY CHECKED — NOTE BOOK — NO.

PROFILE — DRAWN BY: J.E.C. — DATE: 5-15-40 — PRINTED — PLOTTED — VERTICAL CURVES CHECKED — G. M. S. NOTED — STRUCTURE NOTATIONS CH'KD.

FAP 53 SHT 48

A 53

PLATE I — PLAN-PROFILE N. P. R. R. & N. R. STANDARD