PLANS
NOT
TO
SCALE

OWNERSHIPS								
PARCEL	NAME	ADDRESS	TOTAL AREA	GROSS R/W AREA	P. T. W. AREA	AREA TO BE ACQUIRED	REMAINDER LEFT	REMAINDER RIGHT

FED. ROAD DIST. NO.	STATE OF	FED. AID PROJECT NUMBERS CONST. NO.	FED. AID PROJECT NUMBERS R/W NO.	STATE NO.	SHEET NO.	TOTAL SHEETS
8	MONTANA		F.H.P. 53-1(1)	9531-01	1	1

ASHLAND - BROADUS
MATERIAL SOURCES

MONT 53 (1)

T2S R44E MPM

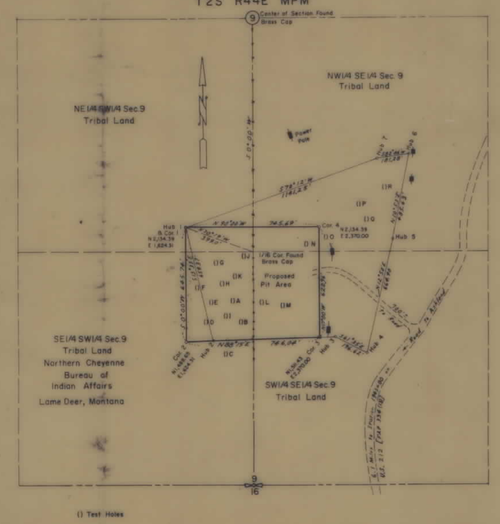

(1) Test Holes

SCALE IN FEET
0 200 400 600 800 1000

U. S. DEPARTMENT OF COMMERCE
BUREAU OF PUBLIC ROADS
REGION EIGHT PORTLAND, OREGON

MATERIALS SOURCE
NO. 24-44-0001

ASHLAND-BROADUS HIGHWAY
MONTANA F.H. PROJECT NO. 53

DATE JANUARY 1967

MONT 53 (1)

T4S R44E MPM

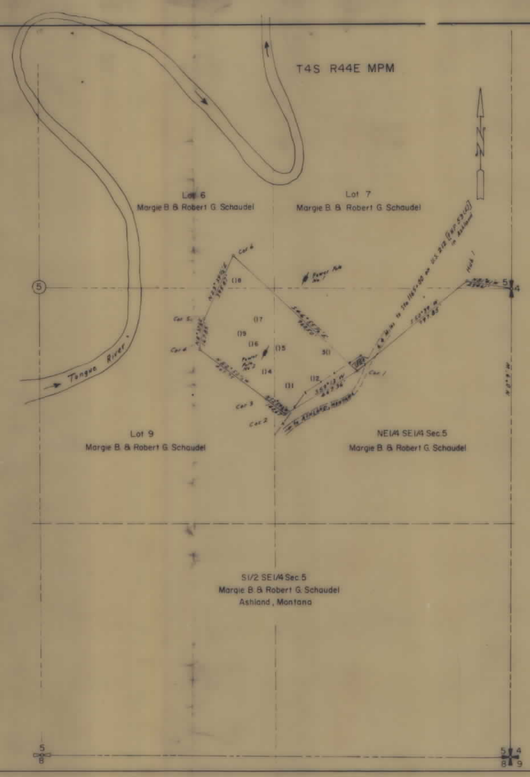

(1) Test Holes

SCALE IN FEET
0 200 400 600 800 1000

U. S. DEPARTMENT OF COMMERCE
BUREAU OF PUBLIC ROADS
REGION EIGHT PORTLAND, OREGON

MATERIALS SOURCE
NO. 24-44-0005

ASHLAND-BROADUS HIGHWAY
MONTANA F.H. PROJECT NO. 53

DATE JANUARY 1967

CONSTRUCTION LIMITS
TOP OF CUT
TOE OF FILL

MAP TRANS. TO R/W
MAP REVISED

B.P.R. APPROVAL 3-20-67

STATE OF MONTANA
STATE HIGHWAY COMMISSION
LAND REQUIRED FOR RIGHT OF WAY
ROSEBUD COUNTY
SCALE 1" = 400' MAP COMPLETED

FHP 53-1(1) SHT 1 OF 1