PLANS
NOT
TO
SCALE

FED. ROAD DIST. NO.	STATE	FED. AID PROJ. NO.	FISCAL YEAR	SHEET No.	TOTAL SHEETS
1	MONT.	65-B(3)		1	1

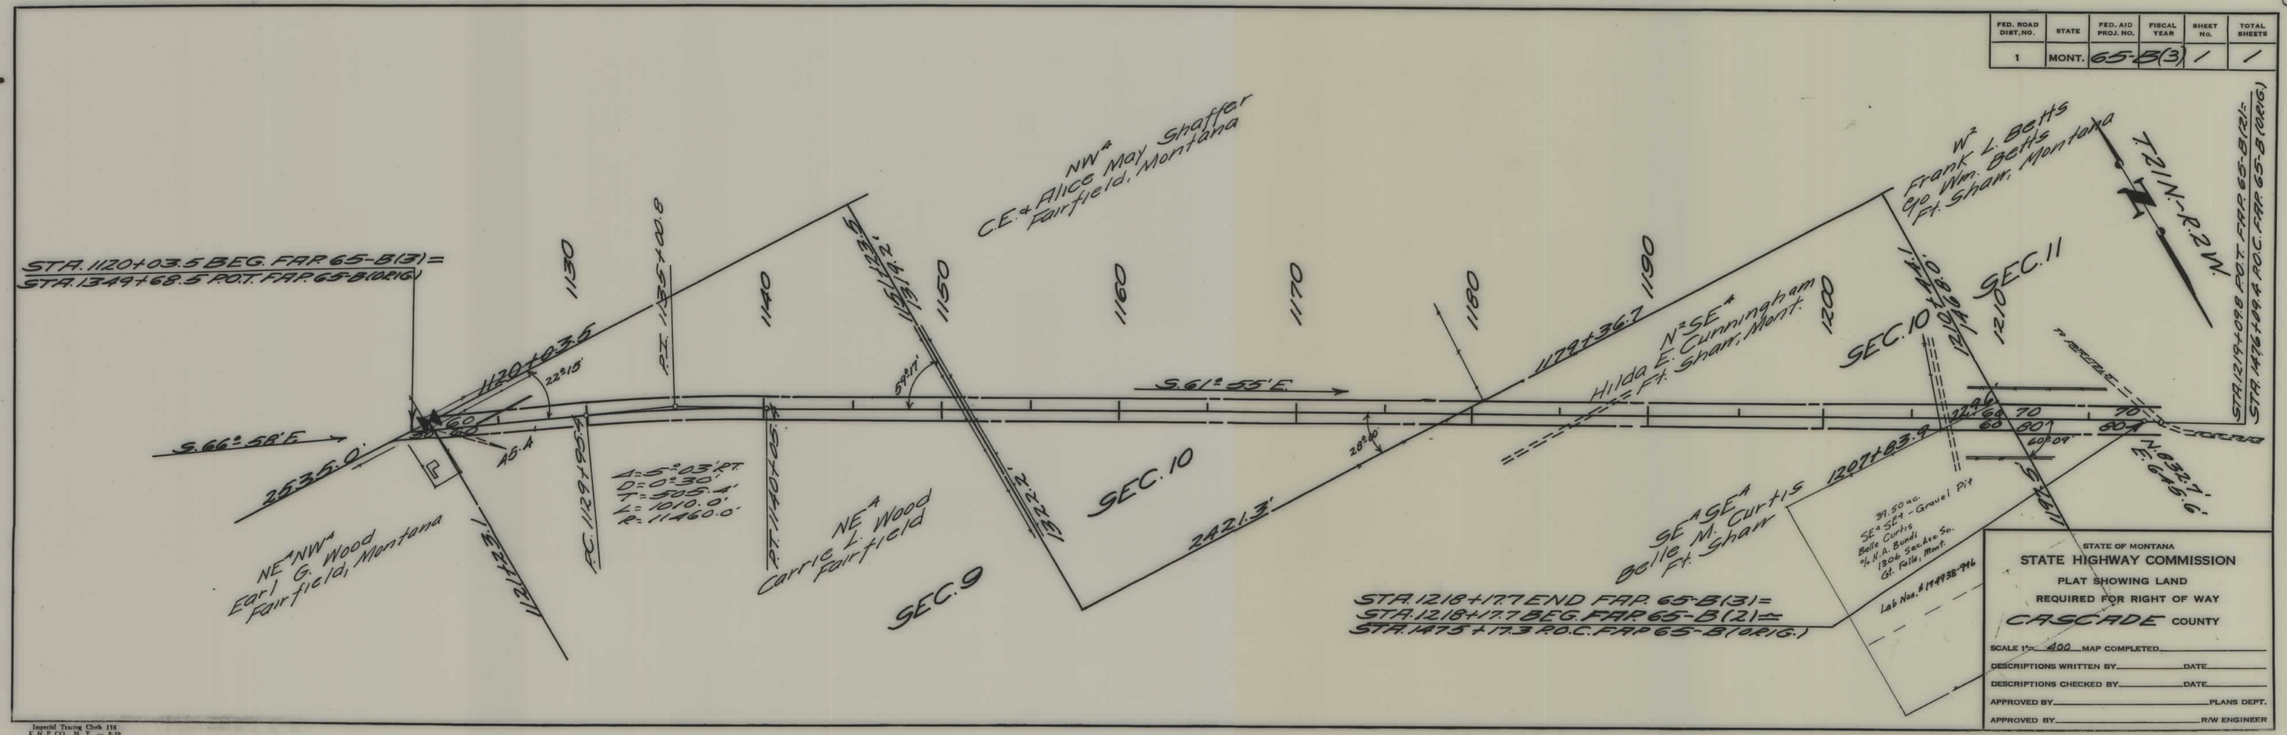

Imperial Tracing Cloth 116
E. & E. CO., N. Y. — 8-39

FAP 65-B(3) SHT 1 OF 1