PLANS
NOT
TO
SCALE

FED. ROAD DIST. NO.	STATE OF MONTANA	FED. AID PROJECT NUMBERS		STATE NO.	SHEET NO.	TOTAL SHEETS
		CONST. NO.	R/W NO.			
8			F 64(11)	1064-11	1	2

BELT SLIDE AREA

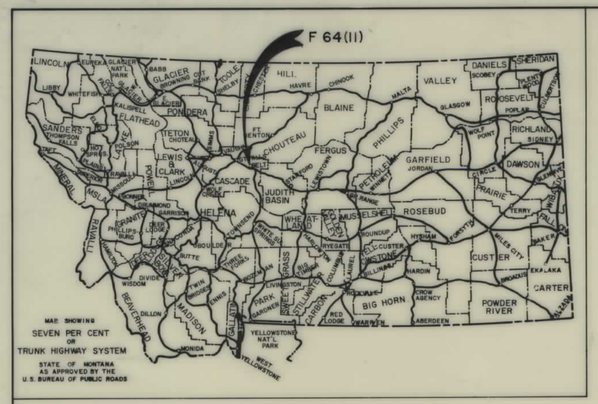

STATE OF MONTANA

STATE HIGHWAY COMMISSION

RIGHT OF WAY PLAN OF FEDERAL AID PROJECT NO. F 64(11) R/W F 64(13) CONST.

GREAT FALLS - ARMINGTON BELT SLIDE AREA

0.227 MILES

INDEX

PARCEL NO.	OWNERSHIPS	SHEET NO.
1	DELETED	
2	MIKE CINKER	2
3	SAM BALLATORE	2
4	RICHARD BALLATORE	2
5	SAM BALLATORE	2
6	DELETED	

CONVENTIONAL SIGNS

RIGHT OF WAY LINE
CENTERLINE (℄) OR PROJECTED LINE
STK'D. CENTERLINE
PARCEL NUMBER
OWNERSHIP BOUNDARY
R/W USE EXISTING R/W LT. OR RT.
PRESENT TRAVELED WAY (P.T.W.)
R/W LINE FENCED
RAILROAD R/W
CONSTRUCTION LIMITS CUT FILL
FENCE LINE
CONTROL OF ACCESS WITH FENCE
CONTROL OF ACCESS WITHOUT FENCE
GATE IN FENCE
CATTLE GUARD=24'
STATE & NATIONAL BORDER LINES
CITY OR TOWN LIMITS LINE
COUNTY LINE
RESERVATION LINE
TOWNSHIP & SECTION LINE
1/2 SECTION LINE
1/4 SECTION LINE
SECTION CORNER FOUND UNFOUND
1/4 SECTION COR.
1/16 SECTION COR.
CENTER OF SECTION
TELEPHONE OR TELEGRAPH POLES IN PLACE
POWER POLES IN PLACE
TEL. OR TEL. OR POWER POLES TO BE MOVED
NEW PIPES
OLD PIPES IN PLACE
OUTLET DITCH
INLET DITCH
DITCHES
CHANNEL CHANGES CH. CH.
BRIDGE
RAILROADS

N

STATE HIGHWAY COMMISSION OF MONTANA

APPROVED: Louis M. Pettis 10-23-67
STATE HIGHWAY ENGINEER DATE

DEPARTMENT OF COMMERCE
BUREAU OF PUBLIC ROADS

APPROVED: 10-29-67, 11-9-67, 1-26-68
DIVISION ENGINEER DATE

F 64(11) SHT 1 OF 2

FED. ROAD DIST. NO.	STATE OF MONTANA	FED. AID PROJECT NUMBERS CONST. NO.	R/W NO.	STATE NO.	SHEET NO.	TOTAL SHEETS
8			F 64 (11)	1064-11	2	2

OWNERSHIPS

PARCEL	NAME	ADDRESS	TOTAL AREA	GROSS R/W AREA	P. T. W. AREA	AREA TO BE ACQUIRED	REMAINDER LEFT	REMAINDER RIGHT
1	DELETED							
2	MIKE CINKER			EASEMENT ONLY		0.07 AC.		
3	SAM BALLATORE			EASEMENT ONLY		0.35 AC.		
4	RICHARD BALLATORE			EASEMENT ONLY		0.03 AC.		
5	SAM BALLATORE			EASEMENT ONLY		0.07 AC.		
6	DELETED							

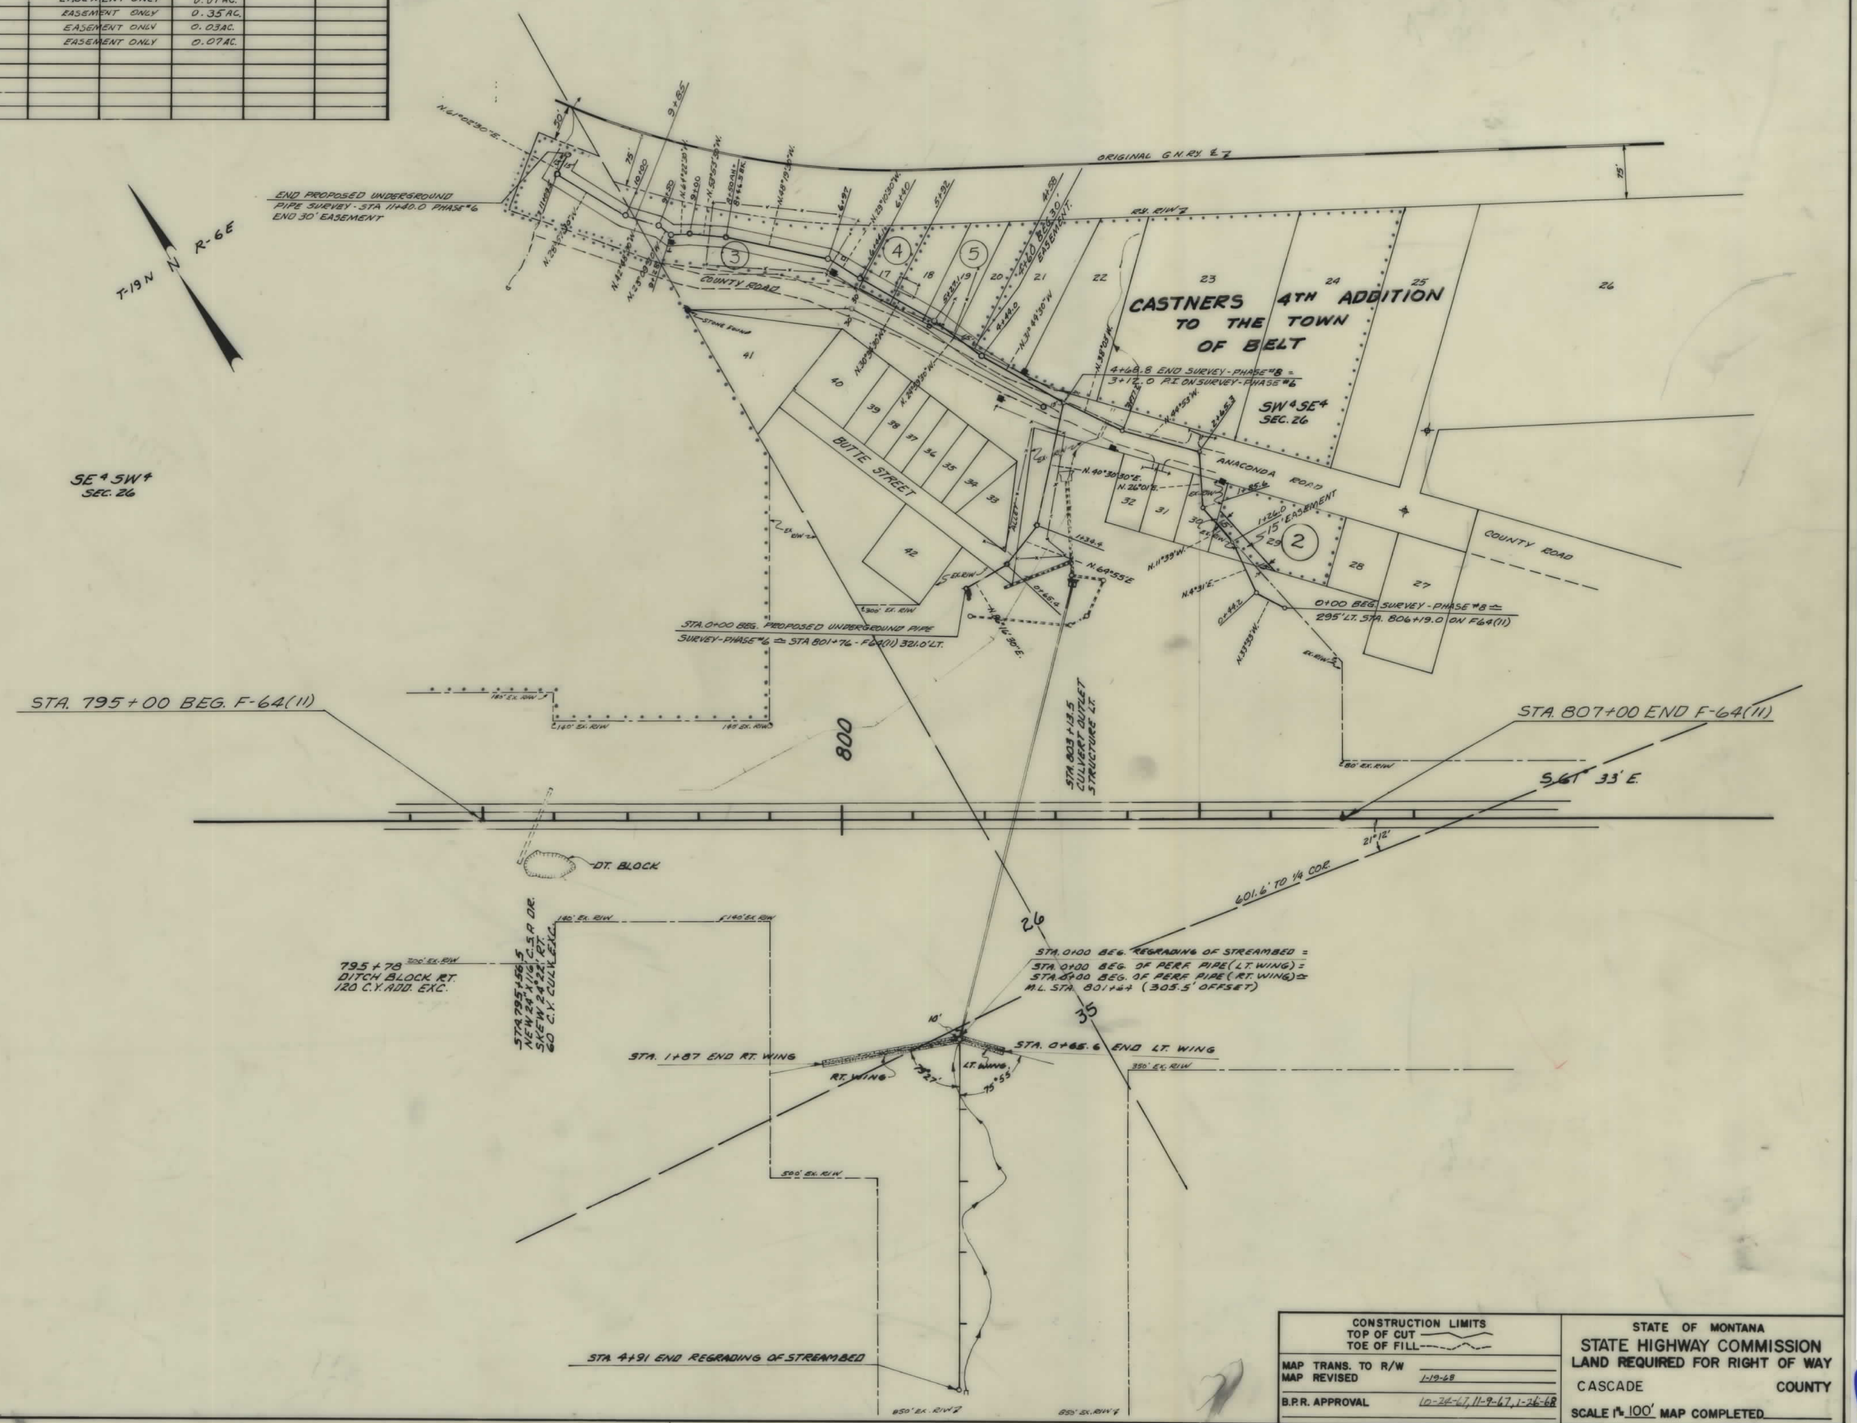

CONSTRUCTION LIMITS	STATE OF MONTANA
TOP OF CUT ———	STATE HIGHWAY COMMISSION
TOE OF FILL - - - -	LAND REQUIRED FOR RIGHT OF WAY
MAP TRANS. TO R/W	CASCADE COUNTY
MAP REVISED 1-19-68	
B.P.R. APPROVAL 10-26-67, 11-9-67, 1-26-68	SCALE 1" = 100' MAP COMPLETED

F 64(11) SHT 2 OF 2