PLANS
NOT
TO
SCALE

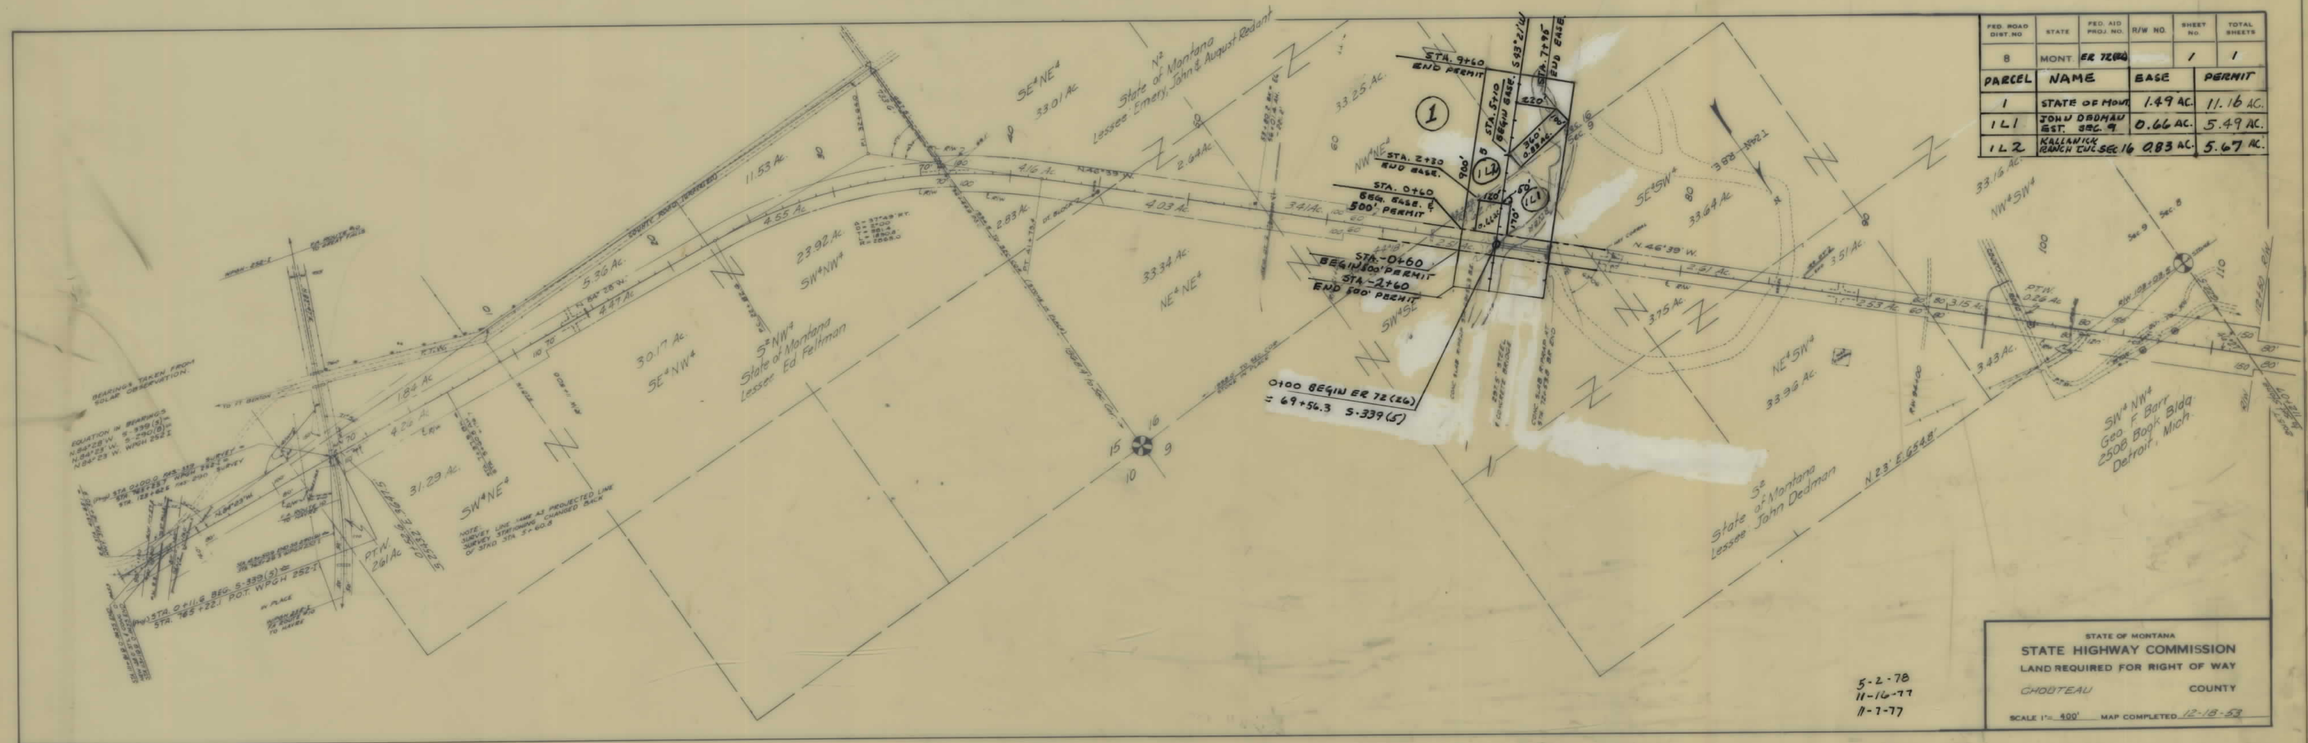

FED. ROAD DIST. NO	STATE	FED. AID PROJ. NO.	R/W NO.	SHEET NO.	TOTAL SHEETS
8	MONT	ER 72(26)		1	1

PARCEL	NAME	BASE	PERMIT
1	STATE OF MONT.	1.49 AC.	11.16 AC.
1L1	JOHN DEDMAN EST. SEC. 9	0.66 AC.	5.49 AC.
1L2	KALLAWAY RANCH CO. SEC. 16	0.83 AC.	5.67 AC.

STATE OF MONTANA

STATE HIGHWAY COMMISSION

LAND REQUIRED FOR RIGHT OF WAY

CHOUTEAU COUNTY

SCALE 1"= 400' MAP COMPLETED 12-18-62

ER 72(26) SHT 1 OF 1