PLANS
NOT
TO
SCALE

IN-90-9(3)498

FED. ROAD DIST. NO.	STATE	FED. AID PROJ. NO.	R/W NO.	SHEET NO.	TOTAL SHEETS
8	MONT		IN 90-9(3)496	1 *	1

FORMERLY I-IN 188(8)
SUPPLEMENT "2-DUNMORE INTERCHANGE
1959 APPLICATION

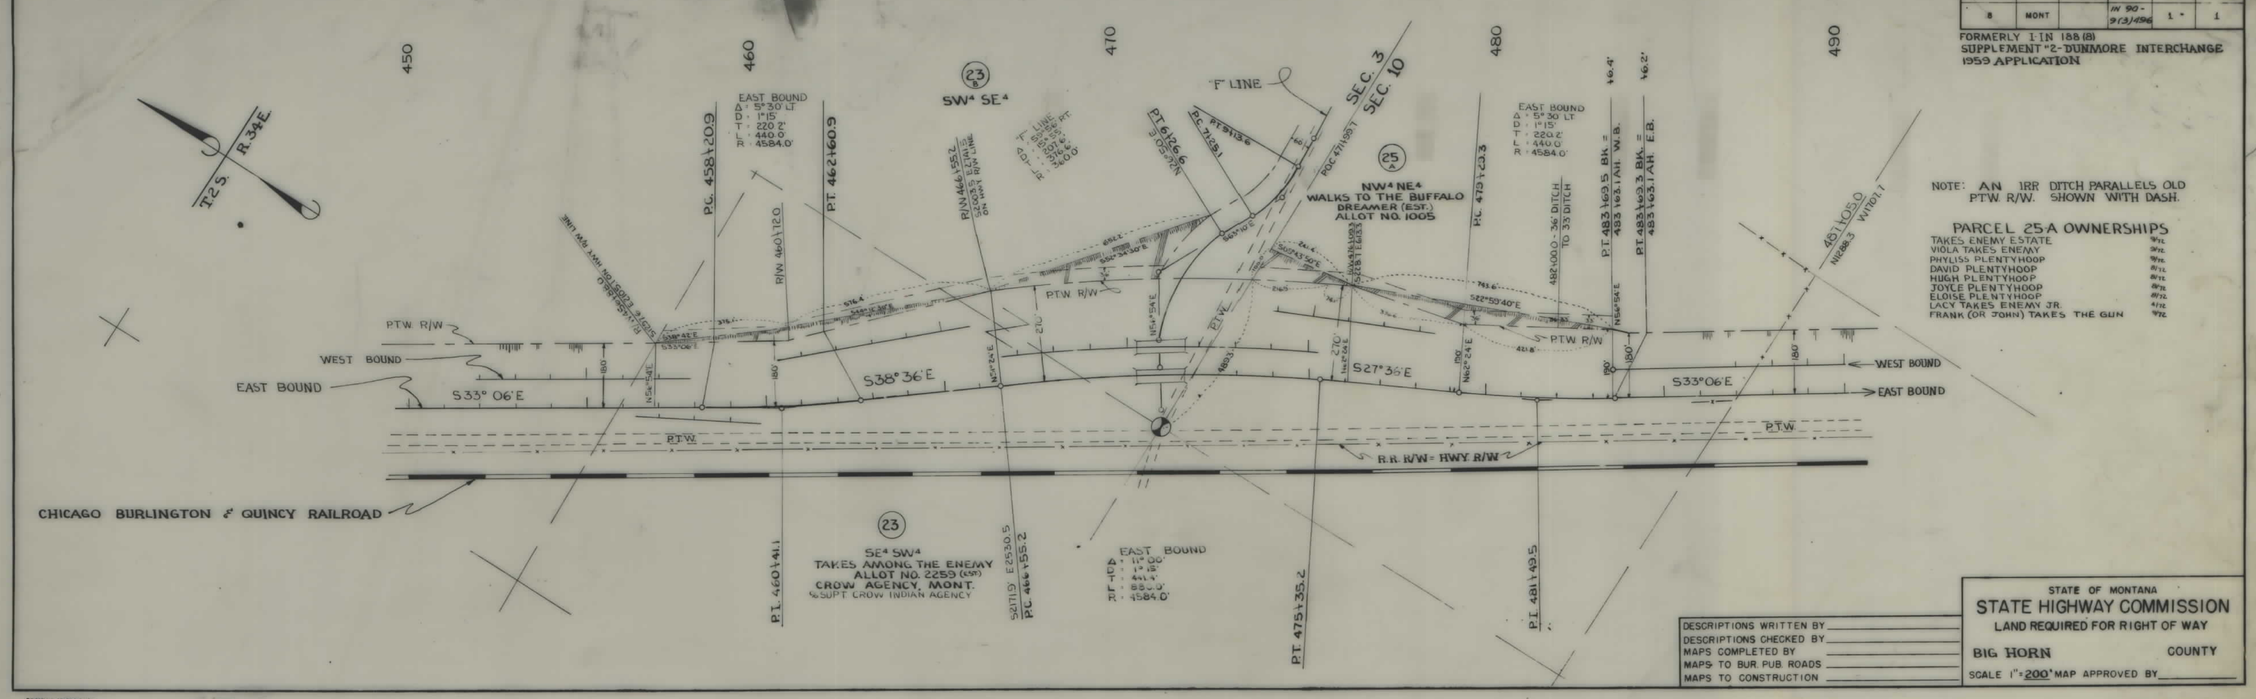

NOTE: AN IRR DITCH PARALLELS OLD P.T.W. R/W. SHOWN WITH DASH.

PARCEL 25-A OWNERSHIPS

TAKES ENEMY ESTATE	9/12
VIOLA TAKES ENEMY	9/12
PHYLISS PLENTYHOOP	9/12
DAVID PLENTYHOOP	8/12
HUGH PLENTYHOOP	8/12
JOYCE PLENTYHOOP	8/12
ELOISE PLENTYHOOP	8/12
LACY TAKES ENEMY JR.	4/12
FRANK (OR JOHN) TAKES THE GUN	4/12

DESCRIPTIONS WRITTEN BY _____
DESCRIPTIONS CHECKED BY _____
MAPS COMPLETED BY _____
MAPS TO BUR. PUB. ROADS _____
MAPS TO CONSTRUCTION _____

STATE OF MONTANA
STATE HIGHWAY COMMISSION
LAND REQUIRED FOR RIGHT OF WAY
BIG HORN COUNTY
SCALE 1" = 200' MAP APPROVED BY _____

IN-90-9(5)498

FED. ROAD DIST. NO.	STATE	FED. AID PROJ. NO	R/W NO	SHEET NO.	TOTAL SHEETS
8	MONT.		IN 90-9(3)496	1	1

FORMERLY I-IN-188(8)
SUPPLEMENT NO. 3 - CROW AGENCY ACCESS ROAD
1959 APPLICATION

AR-4440

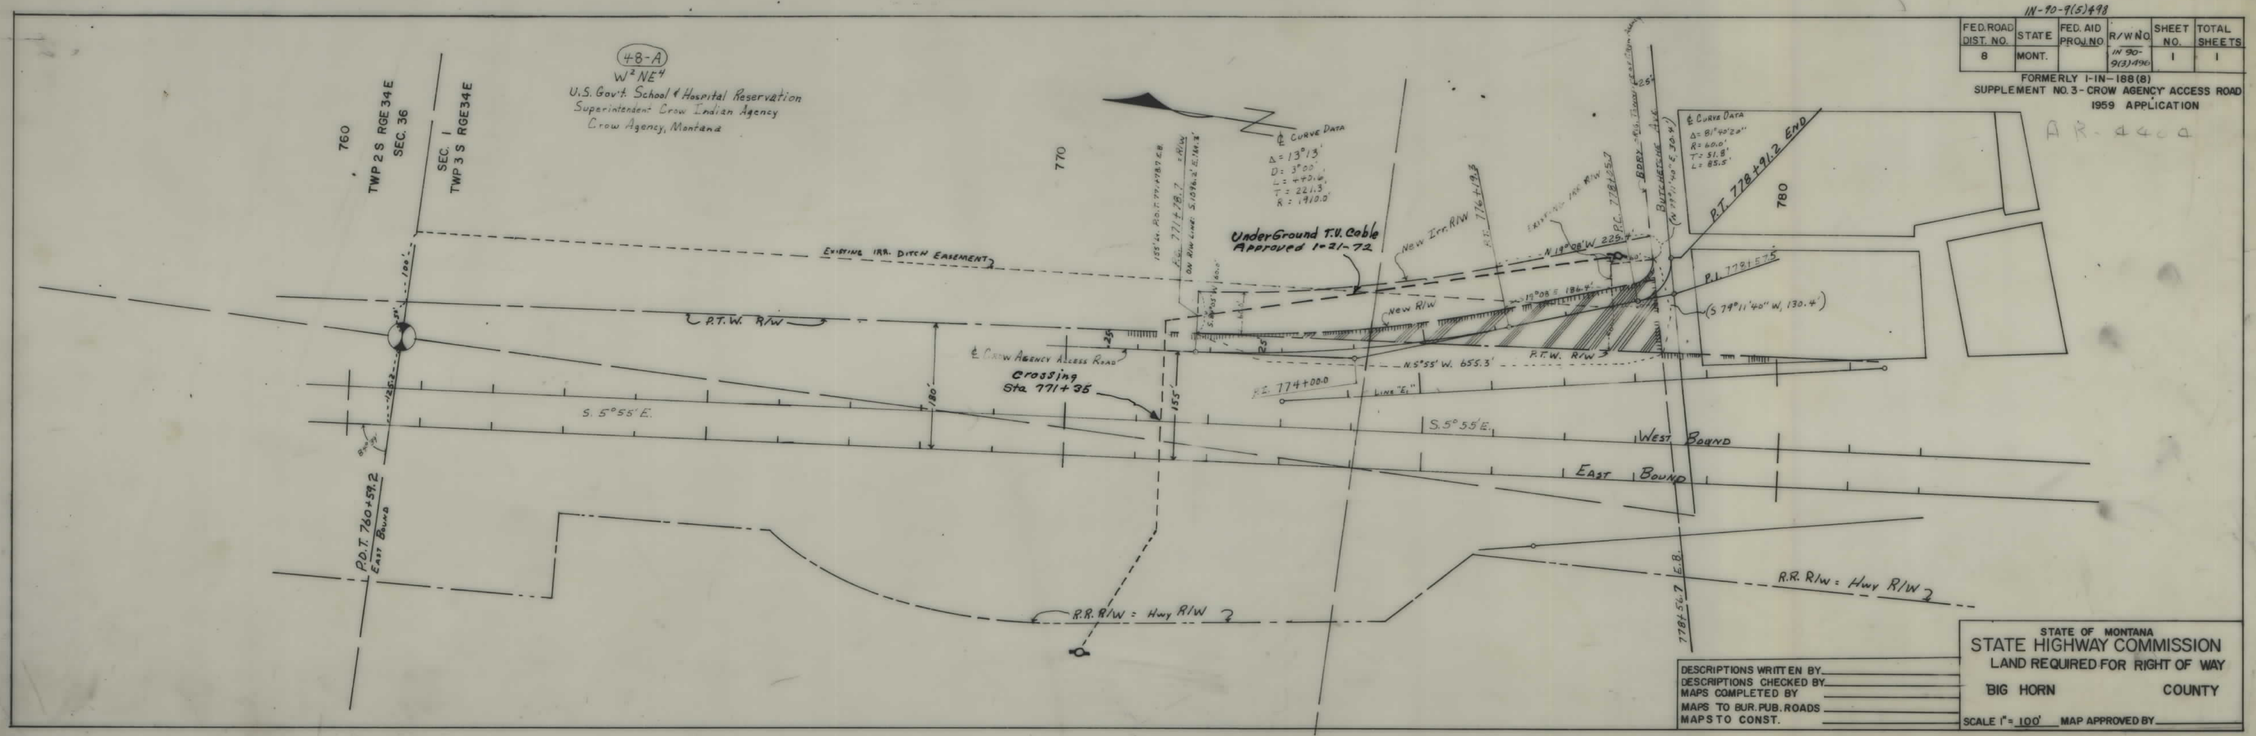

DESCRIPTIONS WRITTEN BY _____
DESCRIPTIONS CHECKED BY _____
MAPS COMPLETED BY _____
MAPS TO BUR. PUB. ROADS _____
MAPS TO CONST. _____

STATE OF MONTANA
STATE HIGHWAY COMMISSION
LAND REQUIRED FOR RIGHT OF WAY
BIG HORN COUNTY
SCALE 1" = 100' MAP APPROVED BY _____

IN 90-9(3)496 SHT 1 OF 1