PLANS
NOT
TO
SCALE

FED. ROAD DIST. NO	STATE	FED. AID PROJ. NO.	R/W NO.	SHEET No.	TOTAL SHEETS
8	MONT.		IN 90-9(6)510	1	3

IN-212(12) PE & R/W
IN-90-9(6) 510
3 Sheets Ready to Compl. 7/30/56
Crow Agency South

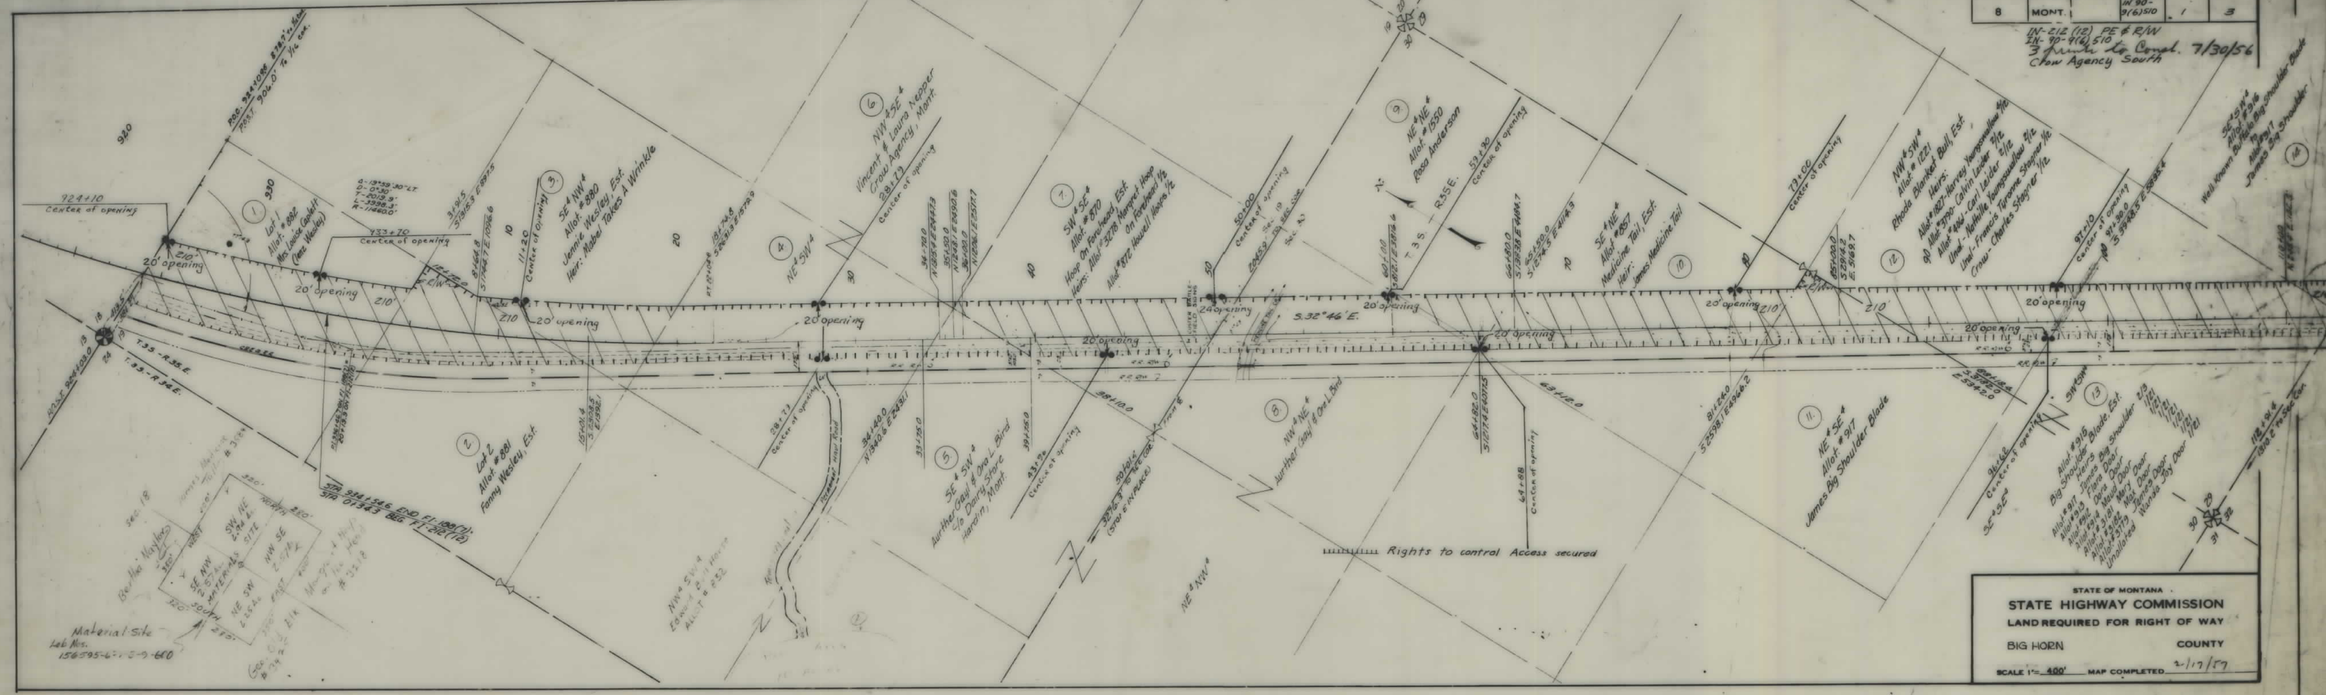

FED. ROAD DIST. NO	STATE	FED. AID PROJ. NO.	R/W NO.	SHEET No.	TOTAL SHEETS
8	MONT		IN 90-9(6)510	2	3

IN-212(12) PE & R/W
IN-90-9(6) 510
Crow Agency South

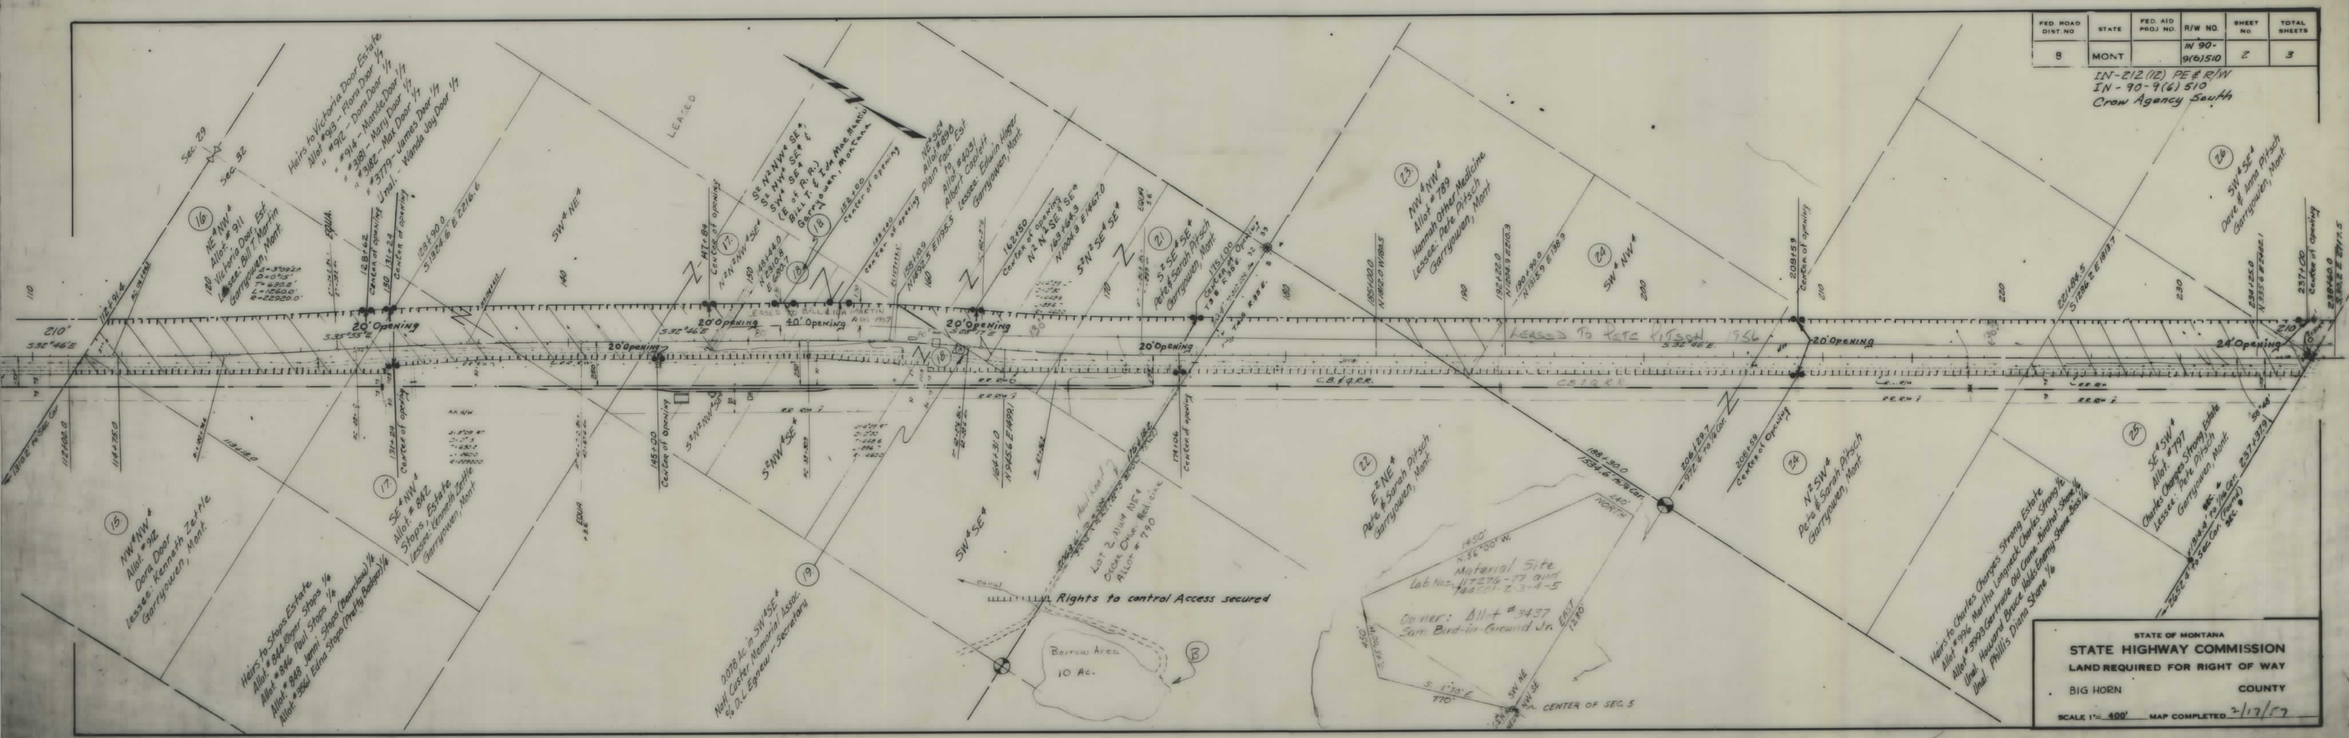

IN 90-9(6)510 SHT 1&2 OF 3

4

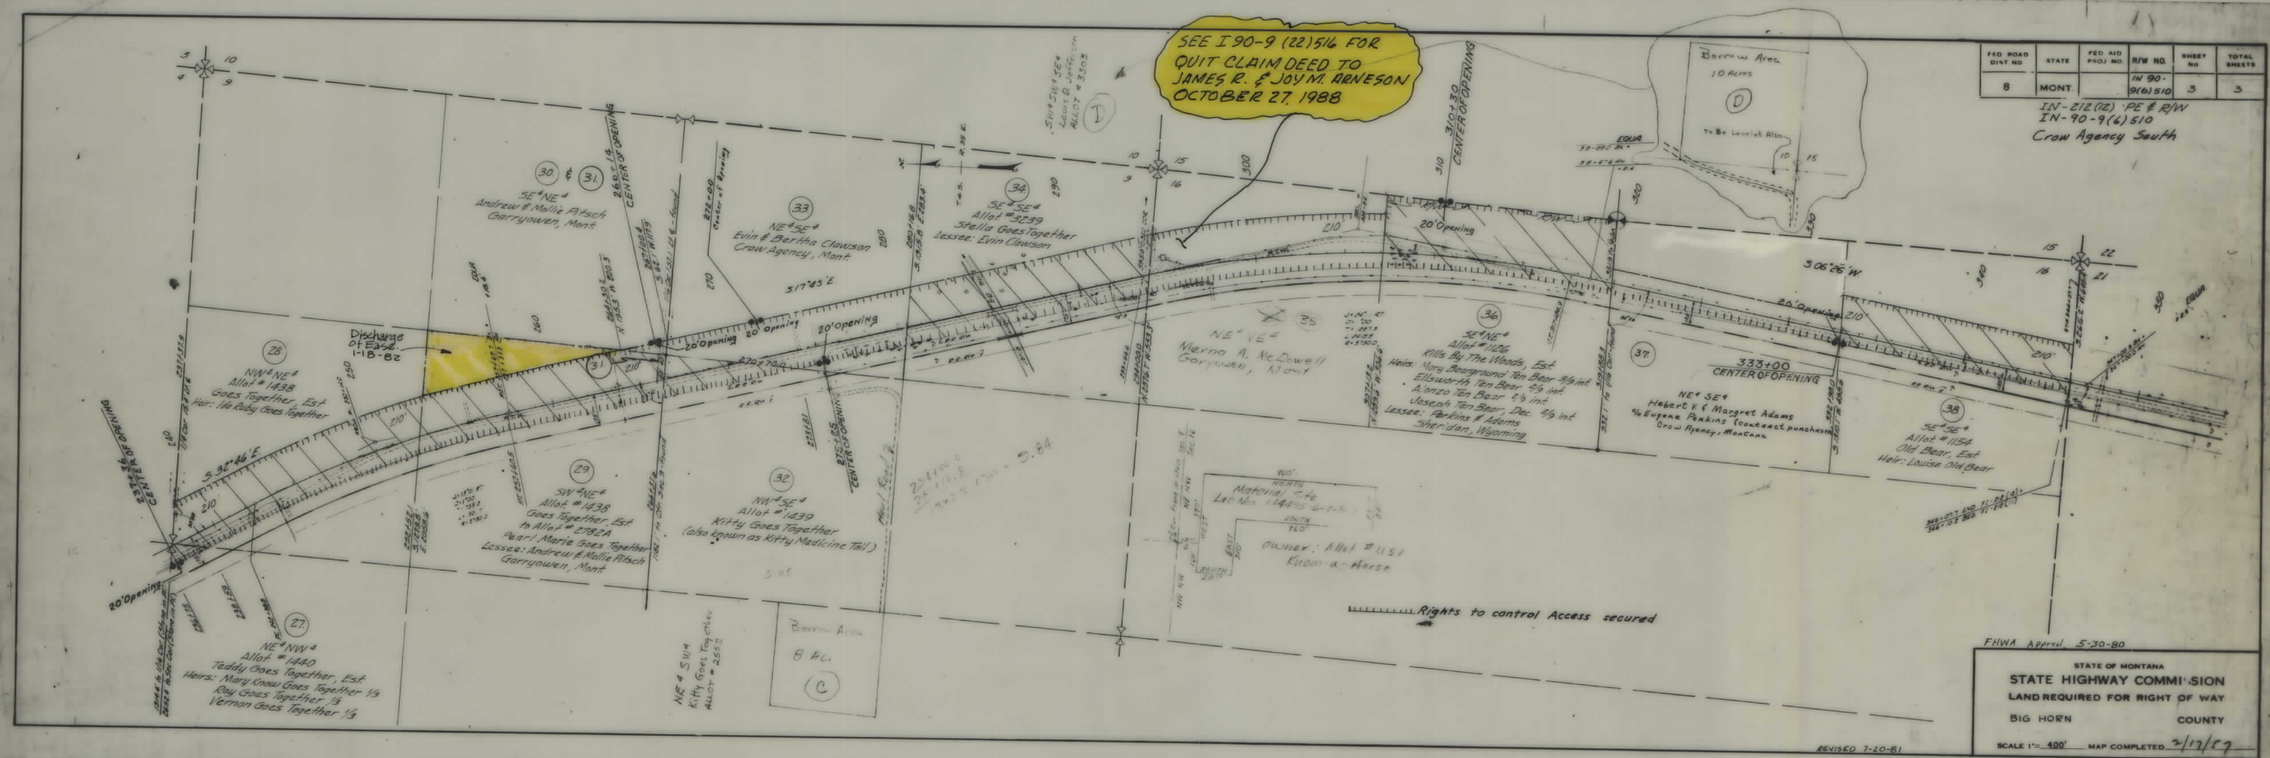

IN 90-9(6)510 SHT 3 OF 3

5