PLANS
NOT
TO
SCALE

| FED. ROAD DIST. NO. | STATE OF MONTANA | FED. AID PROJECT NUMBERS CONST. NO. | R/W NO. | STATE NO. | SHEET NO. | TOTAL SHEETS |
|---|---|---|---|---|---|---|
| 8 | | | LSI-90-1(2)65 | | 1 | 1 |

## OWNERSHIPS

| PARCEL | NAME | ADDRESS | TOTAL AREA | GROSS R/W AREA | P. T. W. AREA | AREA TO BE ACQUIRED | REMAINDER LEFT | REMAINDER RIGHT |
|---|---|---|---|---|---|---|---|---|
| 1 | J. C. COUGHREN | TARKIO, MONT. | 61.69 AC. | 12.40 AC. | | 12.40 AC. | | 49.29 AC. |
| | (TO BE ACQUIRED IN FEE) | | | | | | | |

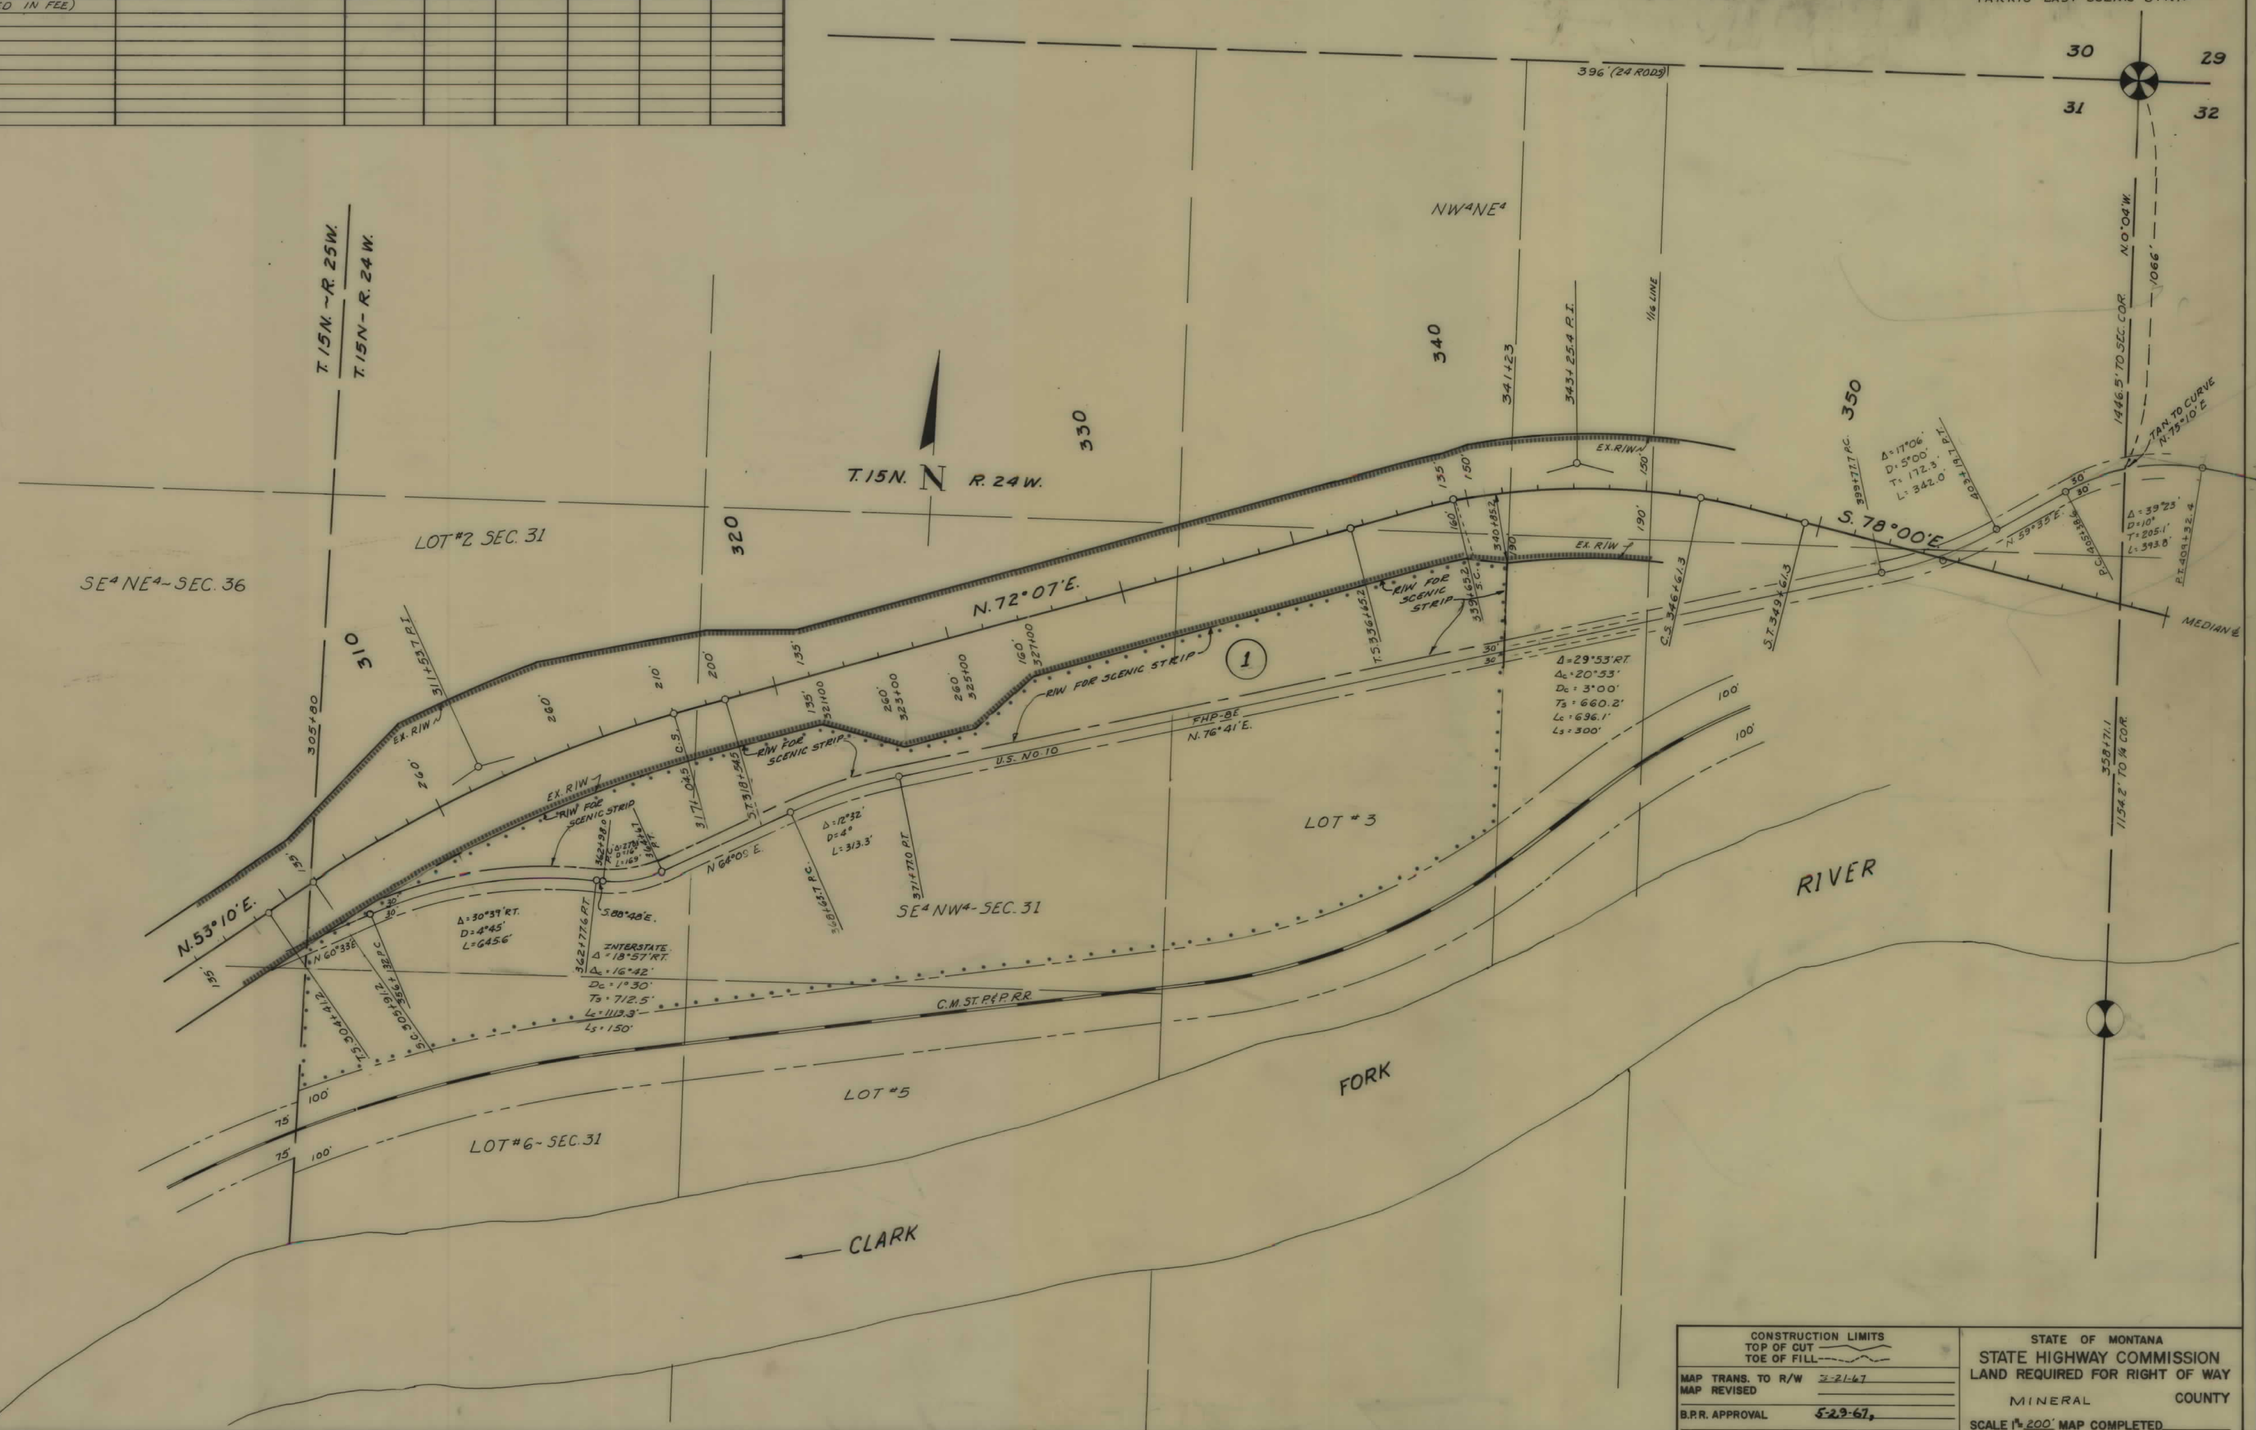


| CONSTRUCTION LIMITS | STATE OF MONTANA |
|---|---|
| TOP OF CUT / TOE OF FILL | STATE HIGHWAY COMMISSION |
| MAP TRANS. TO R/W 2-21-67 | LAND REQUIRED FOR RIGHT OF WAY |
| MAP REVISED | MINERAL COUNTY |
| B.P.R. APPROVAL 5-29-67 | SCALE 1" = 200' MAP COMPLETED |

LSI 90-1(2)65 SHT 1 OF 1