PLANS
NOT
TO
SCALE

FED. ROAD DIST. NO	STATE	FED. AID PROJ. NO.	FISCAL YEAR	SHEET NO.	TOTAL SHEETS
1	MONT.	131-B(5)		1	2

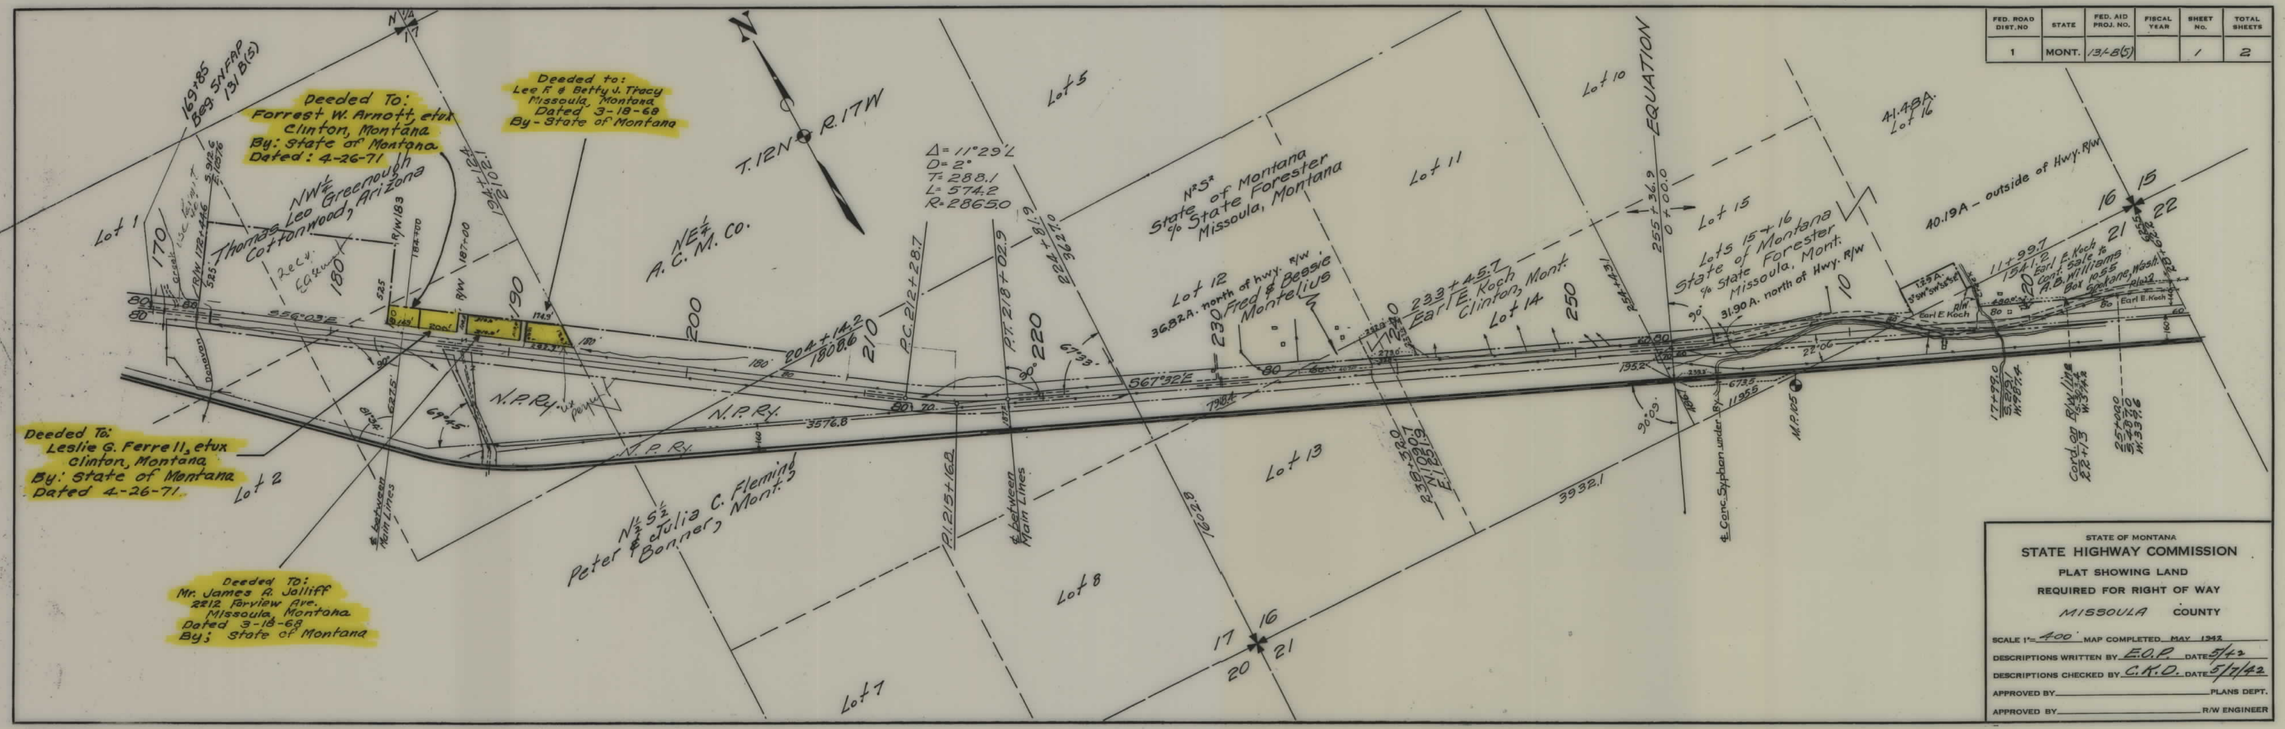

STATE OF MONTANA

STATE HIGHWAY COMMISSION

PLAT SHOWING LAND

REQUIRED FOR RIGHT OF WAY

MISSOULA COUNTY

SCALE 1" = 400' MAP COMPLETED MAY 1942

DESCRIPTIONS WRITTEN BY E.O.P. DATE 5/1/42

DESCRIPTIONS CHECKED BY C.K.O. DATE 5/7/42

APPROVED BY _____ PLANS DEPT.

APPROVED BY _____ R/W ENGINEER

FAP 131B(5) SHT 1 OF 2

4

FED. ROAD DIST. NO	STATE	FED. AID PROJ. NO.	FISCAL YEAR	SHEET No.	TOTAL SHEETS
1	MONT.	131-B 5		2	2

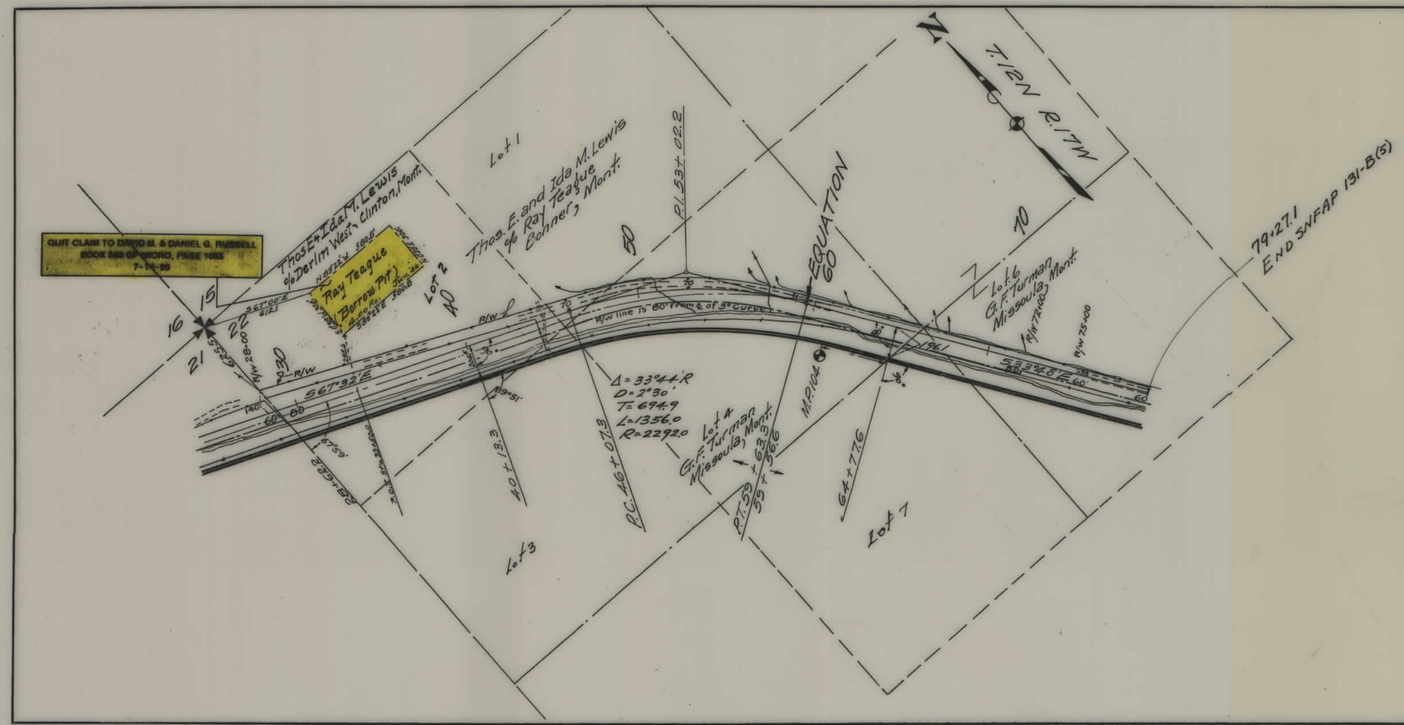

STATE OF MONTANA

STATE HIGHWAY COMMISSION

PLAT SHOWING LAND

REQUIRED FOR RIGHT OF WAY

MISSOULA COUNTY

SCALE 1" = 400' MAP COMPLETED MAY 1942

DESCRIPTIONS WRITTEN BY E.O.P. DATE 5/42

DESCRIPTIONS CHECKED BY C.K.D. DATE 5/7/42

APPROVED BY _____ PLANS DEPT.

APPROVED BY _____ R/W ENGINEER

FAP 131B(5) SHT 2 OF 2

4