PLANS
NOT
TO
SCALE

FED. ROAD DIST. NO	STATE	FED. AID PROJ. NO.	FISCAL YEAR	SHEET No.	TOTAL SHEETS
1	MONT.	FI-131-(8)	1131-08.	1	3

Oiling Contract Awarded 7-23-53

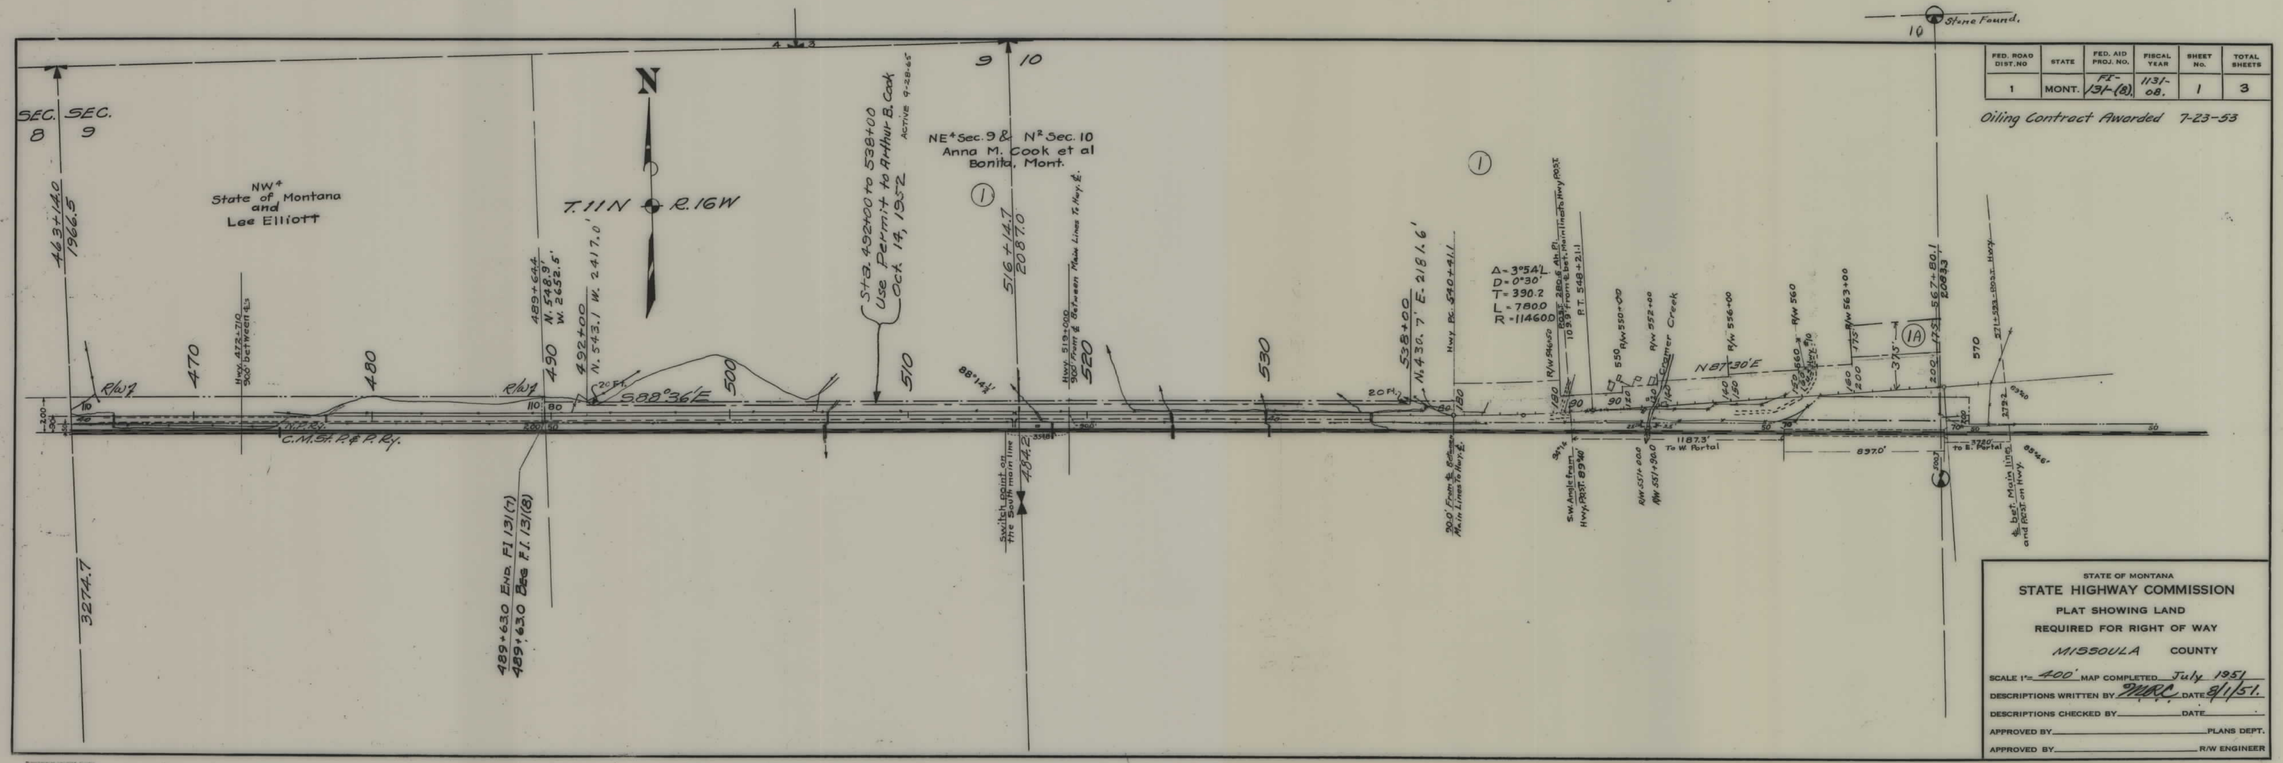

STATE OF MONTANA
STATE HIGHWAY COMMISSION
PLAT SHOWING LAND
REQUIRED FOR RIGHT OF WAY
MISSOULA COUNTY

SCALE 1" = 400' MAP COMPLETED July 1951
DESCRIPTIONS WRITTEN BY MRC DATE 8/1/51.
DESCRIPTIONS CHECKED BY _____ DATE _____
APPROVED BY _____ PLANS DEPT.
APPROVED BY _____ R/W ENGINEER

FI 131(8) SHT 1 OF 3

FED. ROAD DIST. NO	STATE	FED. AID PROJ. NO.	R/W No.	SHEET No.	TOTAL SHEETS
1	MONT.	FI 131(8)	1131 08	2	3

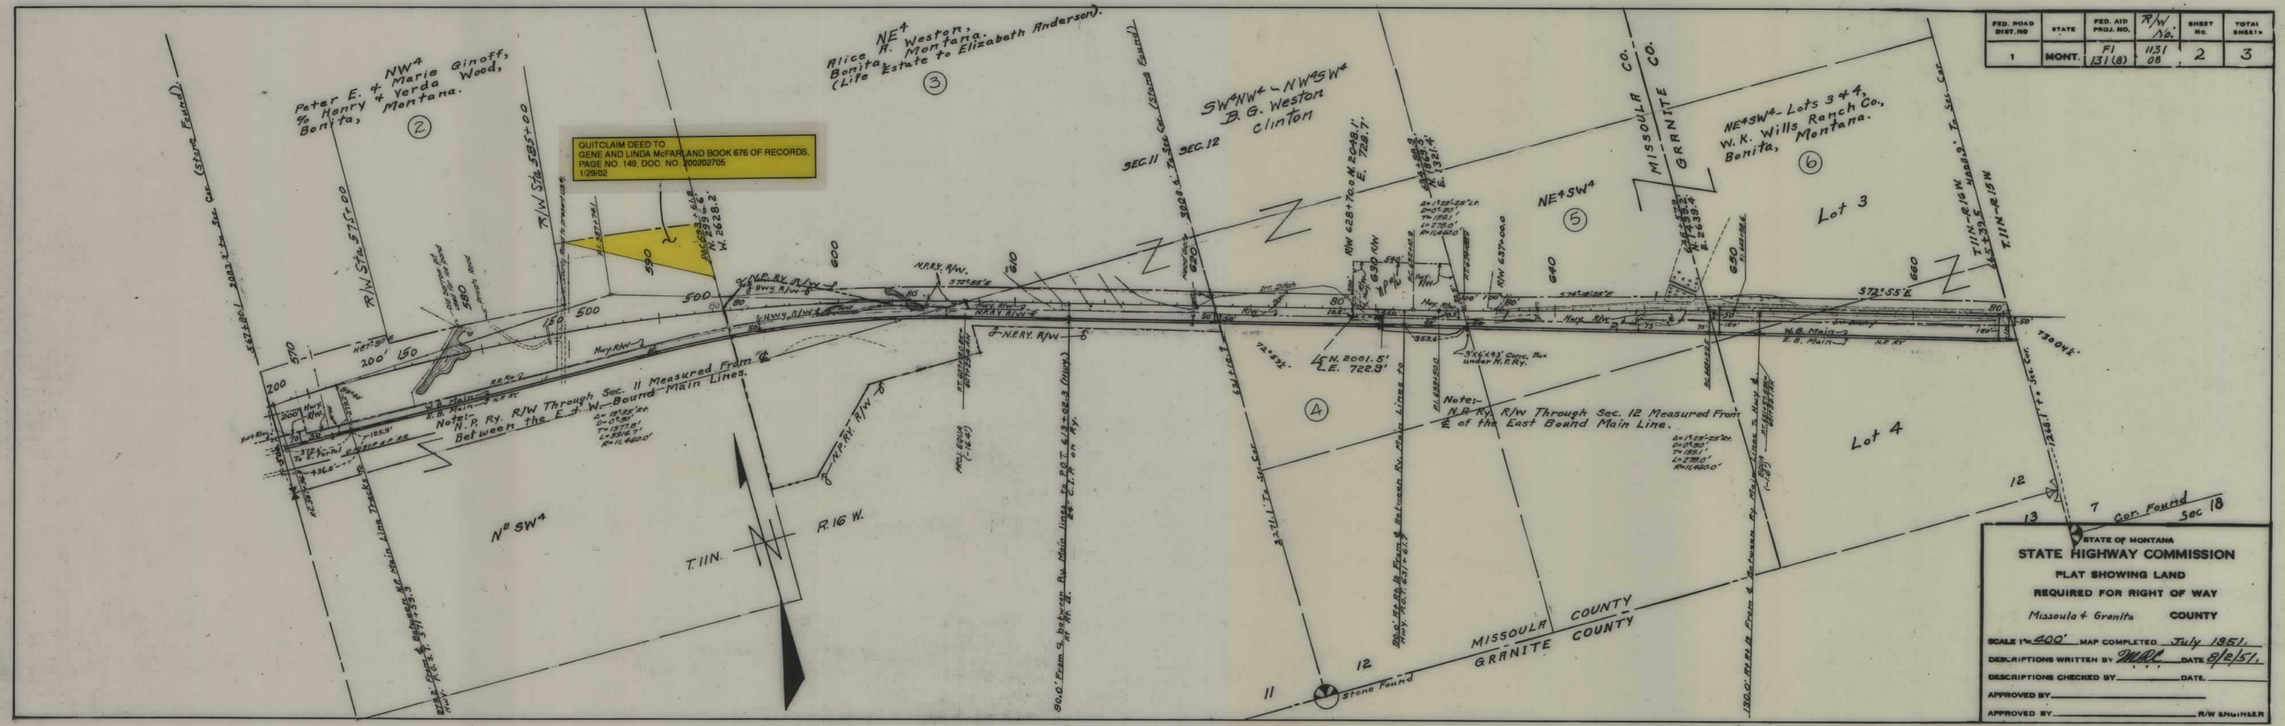

FI 131(8) SHT 2 OF 3

4

FED. ROAD DIST. NO	STATE	FED. AID PROJ. NO.	R/W No.	SHEET No.	TOTAL SHEETS
1	MONT.	FI-131(8)	1131 OB	3	3

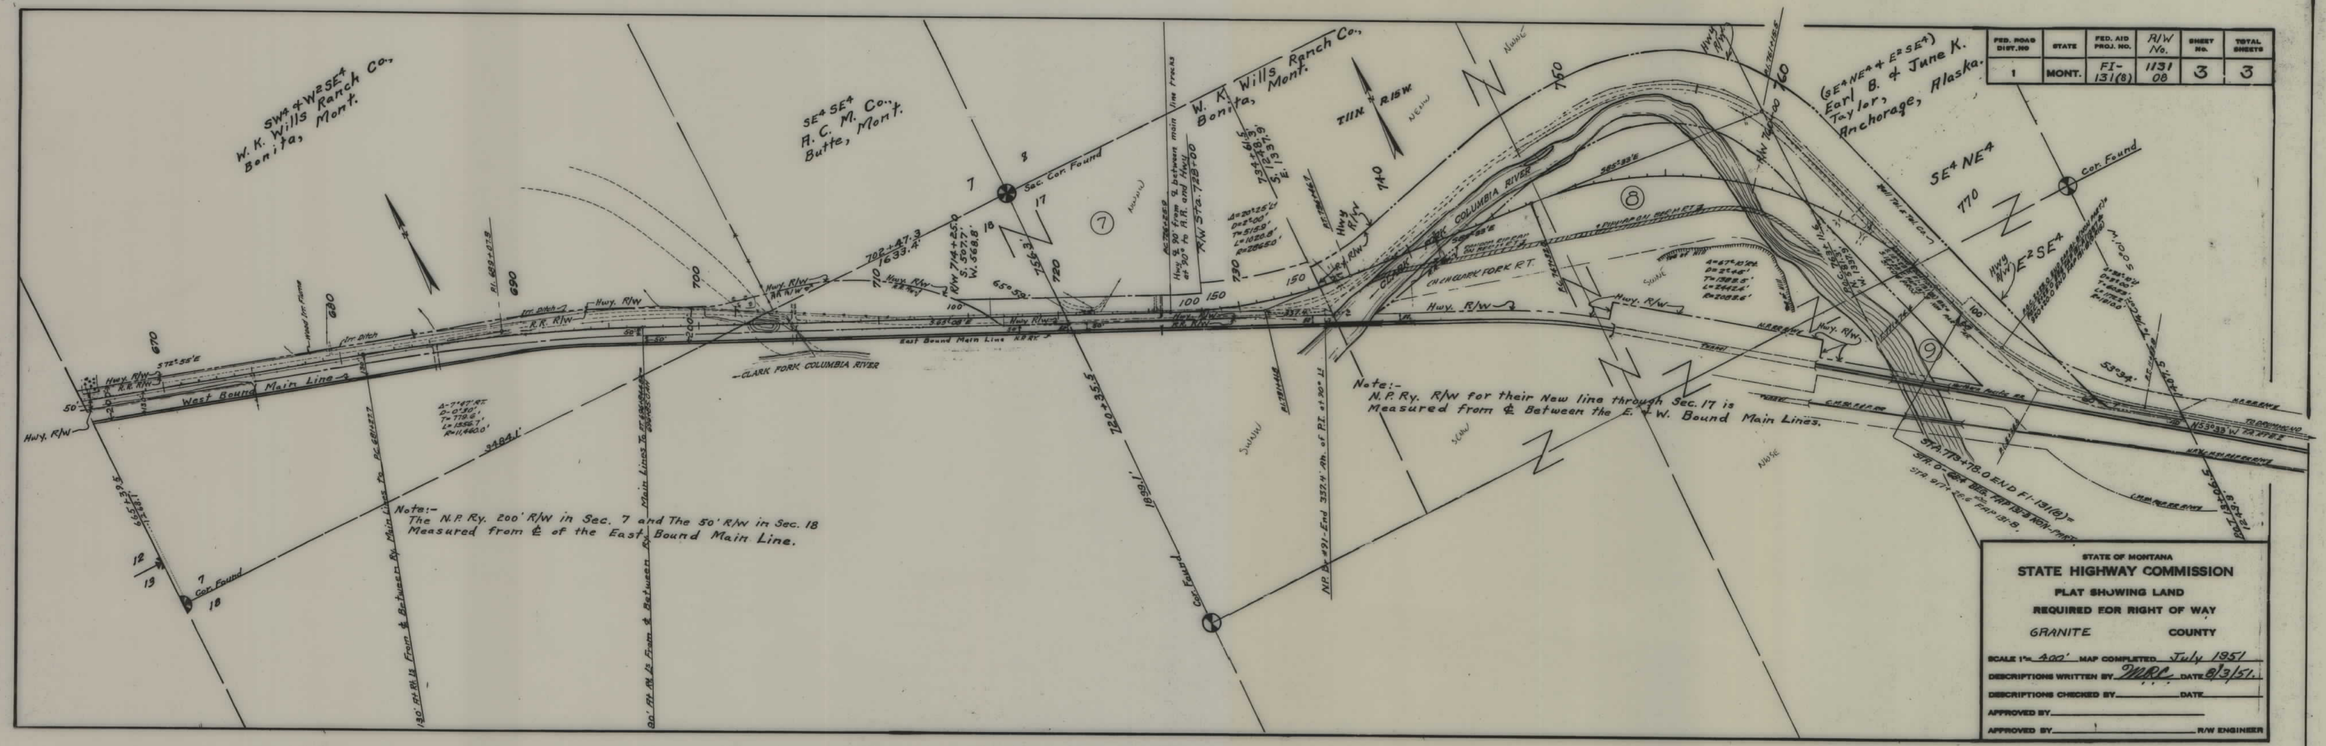

FI 131(8) SHT 3 OF 3

5