PLANS
NOT
TO
SCALE

FED. ROAD DIST. NO	STATE	FED. AID PROJ. NO	R/W NO.	SHEET NO.	TOTAL SHEETS
8	MONT.	FI 13(18) F 13(23)		1	1

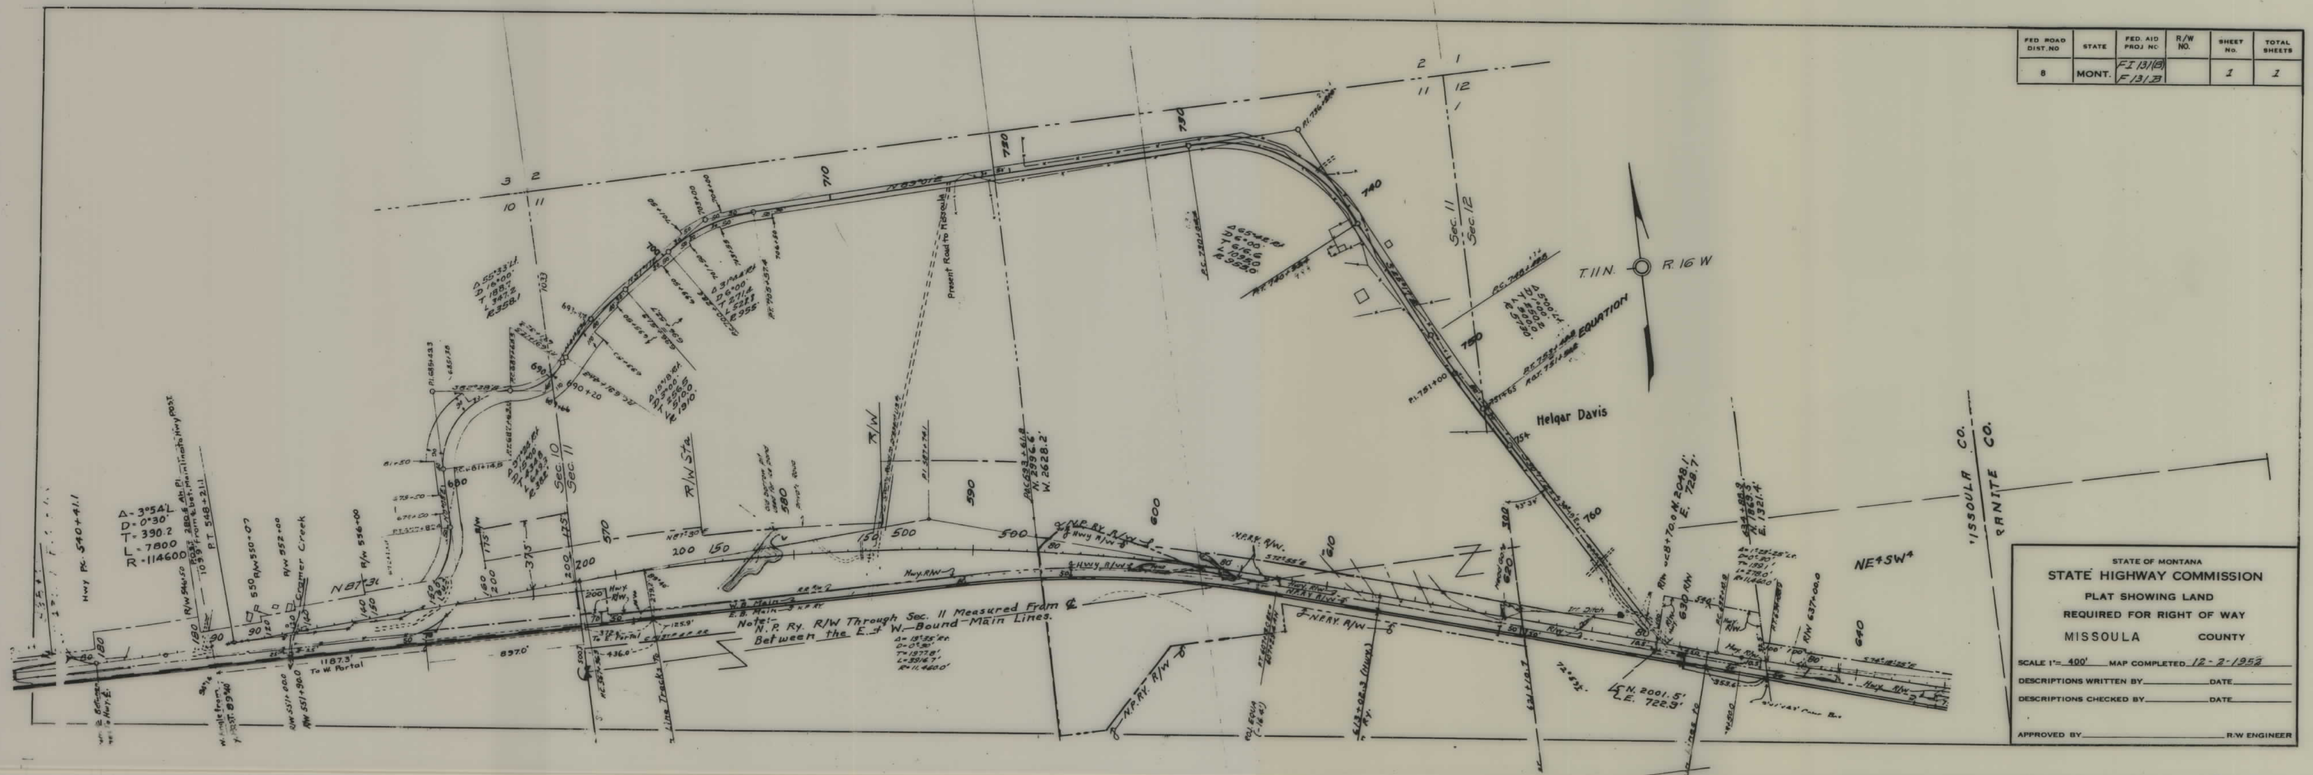

STATE OF MONTANA

STATE HIGHWAY COMMISSION

PLAT SHOWING LAND

REQUIRED FOR RIGHT OF WAY

MISSOULA COUNTY

SCALE 1" = 400' MAP COMPLETED 12-2-1952

DESCRIPTIONS WRITTEN BY _____ DATE _____

DESCRIPTIONS CHECKED BY _____ DATE _____

APPROVED BY _____ R.W ENGINEER

FI 13(18) SHT 1 OF 1

4