PLANS
NOT
TO
SCALE

FED ROAD DIST NO	STATE	FED AID PROJ NO	R/W NO.	SHEET NO	TOTAL SHEETS
8	MONT.	S-175(1)	3175-01	1	4

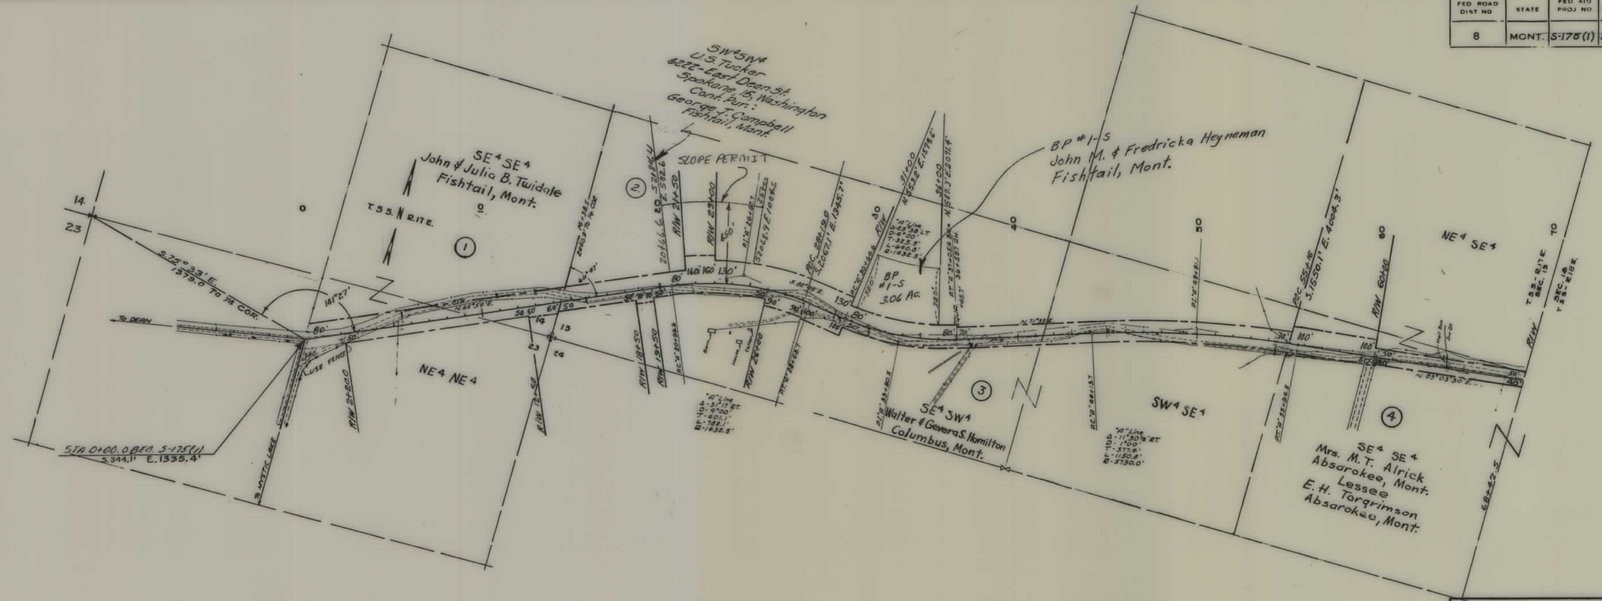

STATE OF MONTANA

STATE HIGHWAY COMMISSION

LAND REQUIRED FOR RIGHT OF WAY

STILLWATER COUNTY

SCALE 1"= 400' MAP COMPLETED 10-22-54

S 175(1) SHT 1 OF 4

4

FED ROAD DIST NO	STATE	FED AID PROJ NO.	R/W NO.	SHEET No	TOTAL SHEETS
8	MONT.	S-175(1)	3175-05	2	4

I hereby certify that this map is the original State Highway right of way map as surveyed, and the data as shown thereon is correct in accordance with an actual field survey.

E. O. Parsons, R/W Engineer
License No. 173 ES

STATE OF MONTANA
STATE HIGHWAY COMMISSION
LAND REQUIRED FOR RIGHT OF WAY
STILLWATER COUNTY

SCALE 1"= 400' MAP COMPLETED 10-22-54

S 175(1) SHT 2 OF 4

4

FED. ROAD DIST. NO	STATE	FED. AID PROJ. NO.	R/W NO.	SHEET NO	TOTAL SHEETS
8	MONT.	S-175(1)	3175-05	3	4

STATE OF MONTANA

STATE HIGHWAY COMMISSION

LAND REQUIRED FOR RIGHT OF WAY

STILLWATER COUNTY

SCALE 1"= 400' MAP COMPLETED 10-22-54

S 175(1) SHT 3 OF 4

4

FED. ROAD DIST. NO	STATE	FED. AID PROJ. NO.	R/W NO.	SHEET NO	TOTAL SHEETS
8	MONT.	S-175(1)	3178-05	4	4

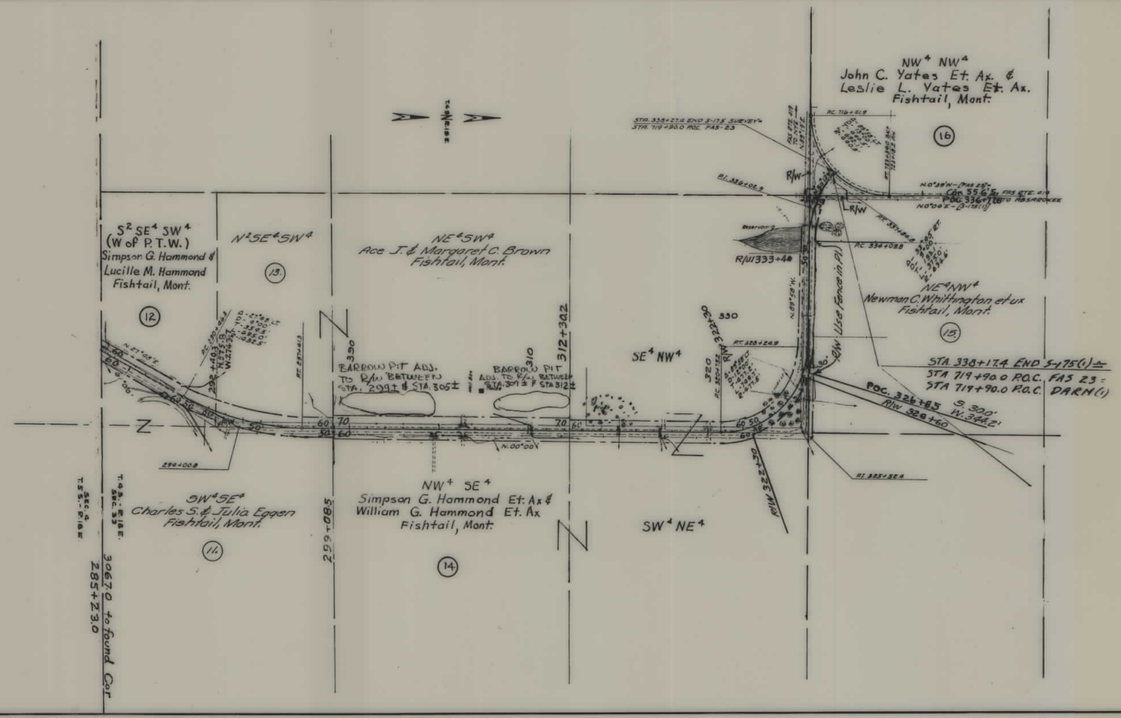

STATE OF MONTANA

STATE HIGHWAY COMMISSION

LAND REQUIRED FOR RIGHT OF WAY

STILLWATER COUNTY

SCALE 1" = 400' MAP COMPLETED 10-22-56

S 175(1) SHT 4 OF 4

4