PLANS
NOT
TO
SCALE

FED. ROAD DIST. NO	STATE	FED. AID PROJ. NO.	R/W NO.	SHEET No.	TOTAL SHEETS
8	MONT.	F 225(2)		1	1

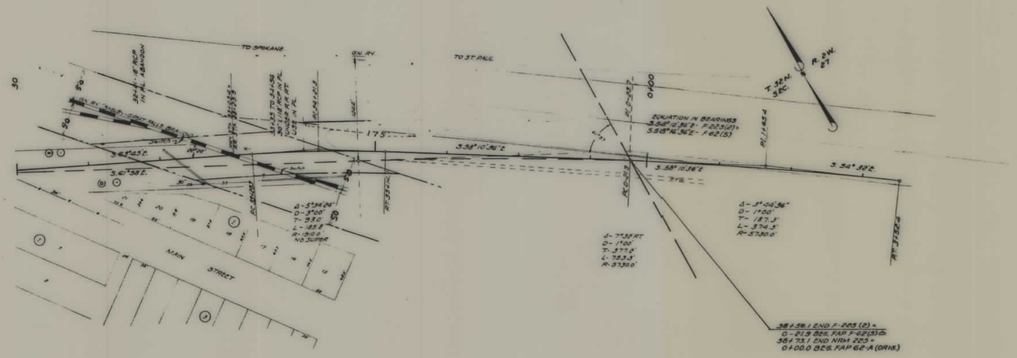

STATE OF MONTANA

STATE HIGHWAY COMMISSION

LAND REQUIRED FOR RIGHT OF WAY

TOOLE COUNTY

SCALE 1" = 400' MAP COMPLETED

F 225(2) SHT 1 OF 1

4