PLANS
NOT
TO
SCALE

FED. ROAD DIST. NO.	STATE	FED. AID PROJ. NO	FISCAL YEAR	SHEET NO.	TOTAL SHEETS
1	MONT.	237-C		1	1

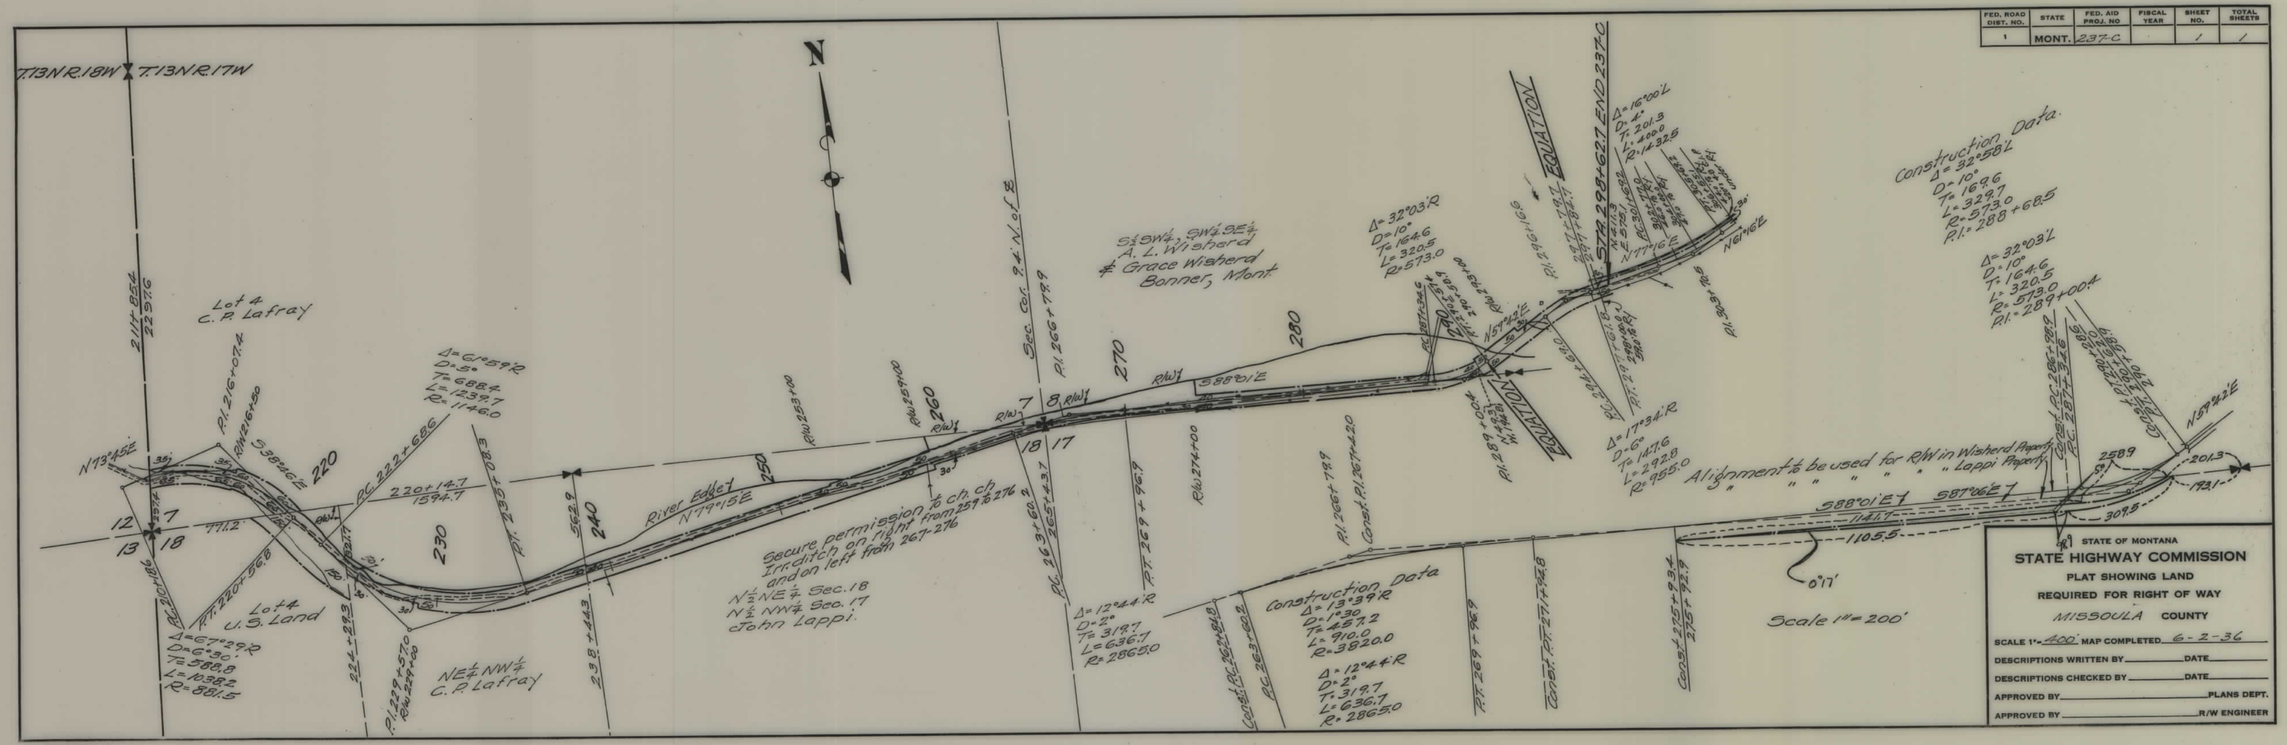

FAP 237C SHT 1 OF 1

4