PLANS
NOT
TO
SCALE
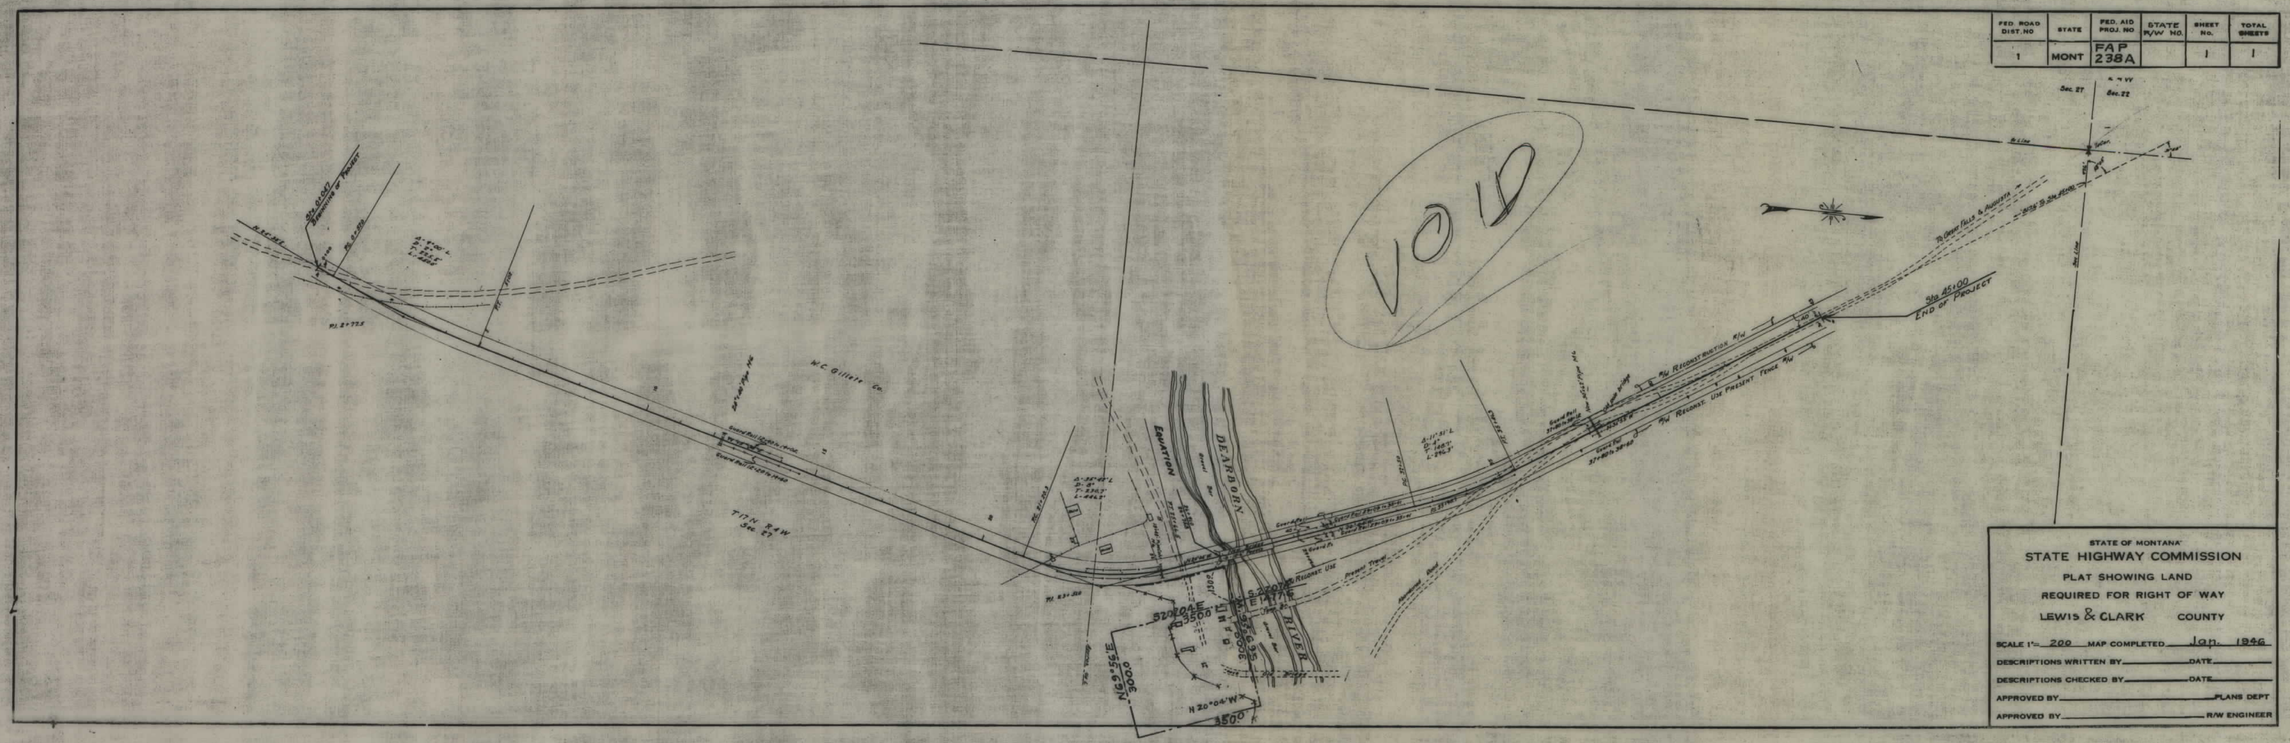
FED. ROAD DIST. NO	STATE	FED. AID PROJ. NO	STATE R/W NO.	SHEET No.	TOTAL SHEETS
1	MONT	FAP 238A		1	1