PLANS
NOT
TO
SCALE

FED. ROAD DIST. NO.	STATE	FED. AID PROJ. NO	FISCAL YEAR	SHEET NO.	TOTAL SHEETS
1	MONT.	250-D		1	2

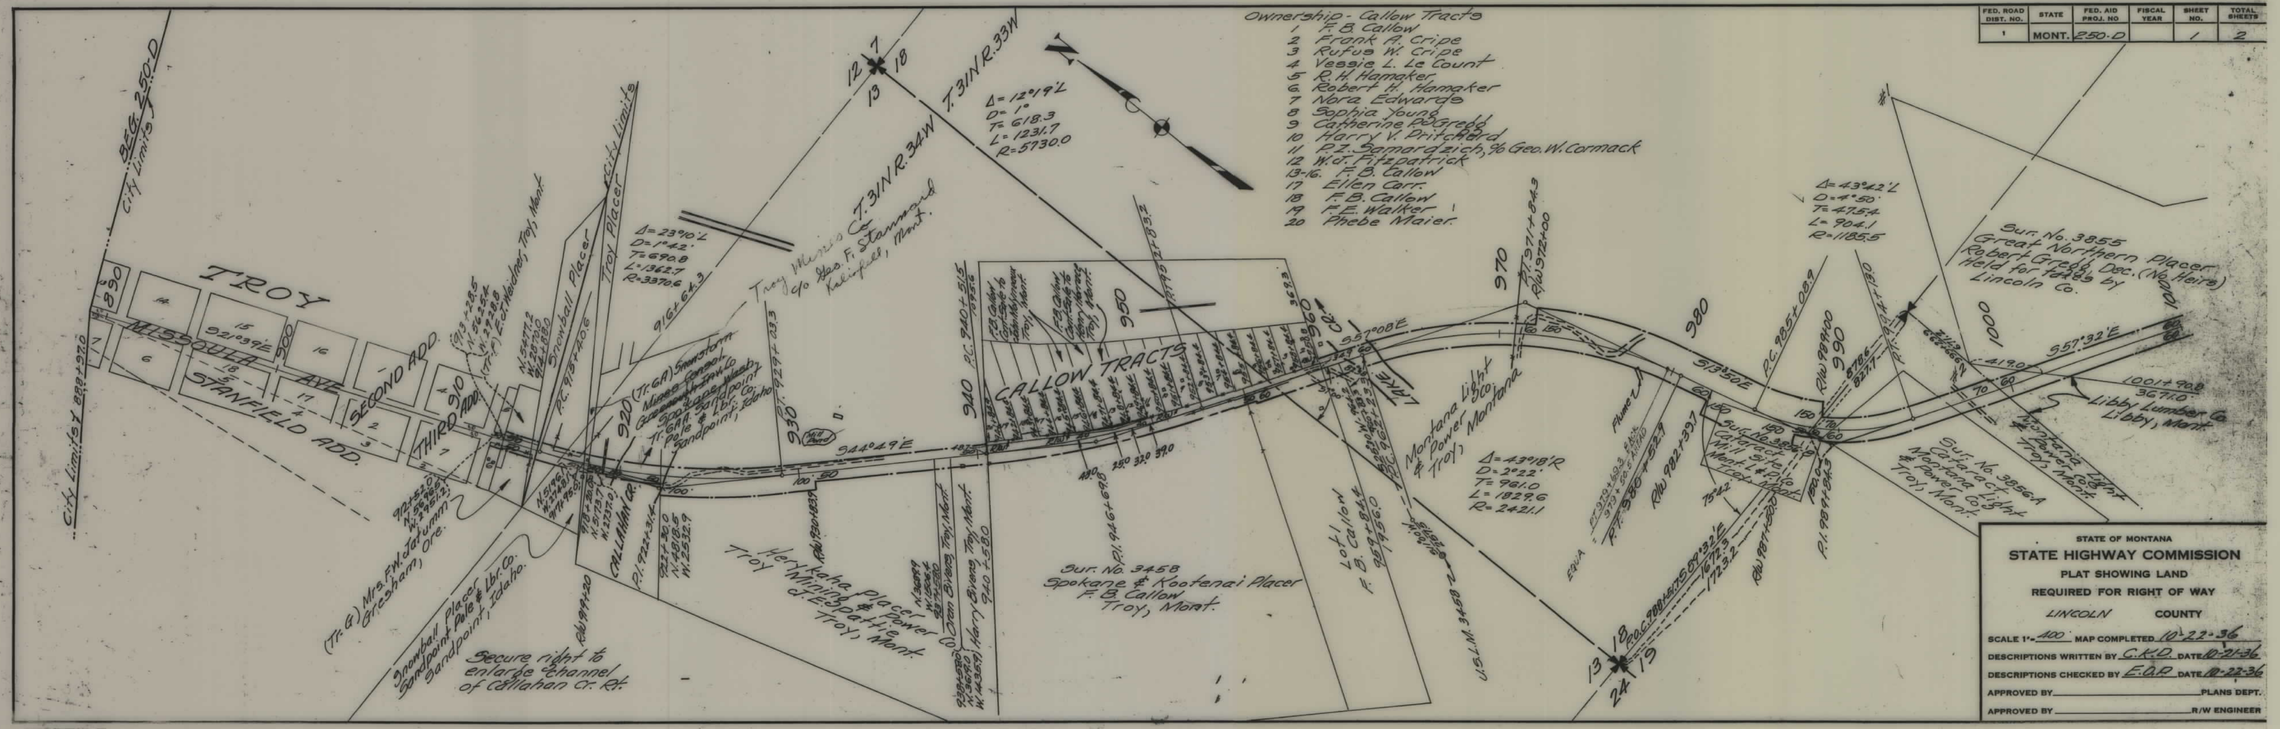

STATE OF MONTANA

STATE HIGHWAY COMMISSION

PLAT SHOWING LAND REQUIRED FOR RIGHT OF WAY

LINCOLN COUNTY

SCALE 1" = 400' MAP COMPLETED 10-22-36

DESCRIPTIONS WRITTEN BY C.K.D. DATE 10-21-36

DESCRIPTIONS CHECKED BY E.D.P. DATE 10-22-36

APPROVED BY _____ PLANS DEPT.

APPROVED BY _____ R/W ENGINEER

FAP 250D SHT 1 OF 2

4

FED. ROAD DIST. NO.	STATE	FED. AID PROJ. NO	FISCAL YEAR	SHEET NO.	TOTAL SHEETS
1	MONT.	F250-D		2	2

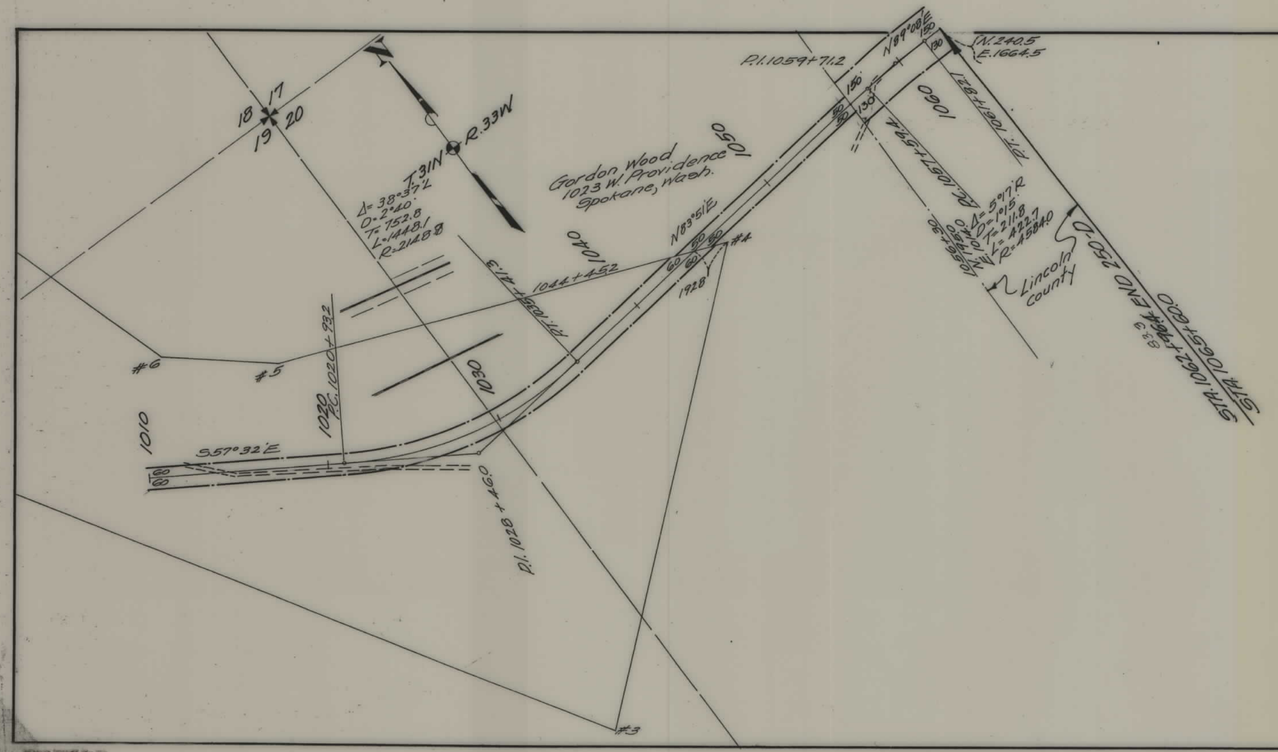

STATE OF MONTANA

STATE HIGHWAY COMMISSION

PLAT SHOWING LAND

REQUIRED FOR RIGHT OF WAY

LINCOLN COUNTY

SCALE 1"= 100 MAP COMPLETED 10-22-36

DESCRIPTIONS WRITTEN BY C.K.O. DATE 10-21-36

DESCRIPTIONS CHECKED BY E.O.P. DATE 10-22-36

APPROVED BY _____ PLANS DEPT.

APPROVED BY _____ R/W ENGINEER

FAP 250D SHT 2 OF 2

4