PLANS
NOT
TO
SCALE

FED. ROAD DIST. NO	STATE	FED. AID PROJ. NO.	FISCAL YEAR	SHEET No.	TOTAL SHEETS
8	MONT.	F 241(14)		1	1

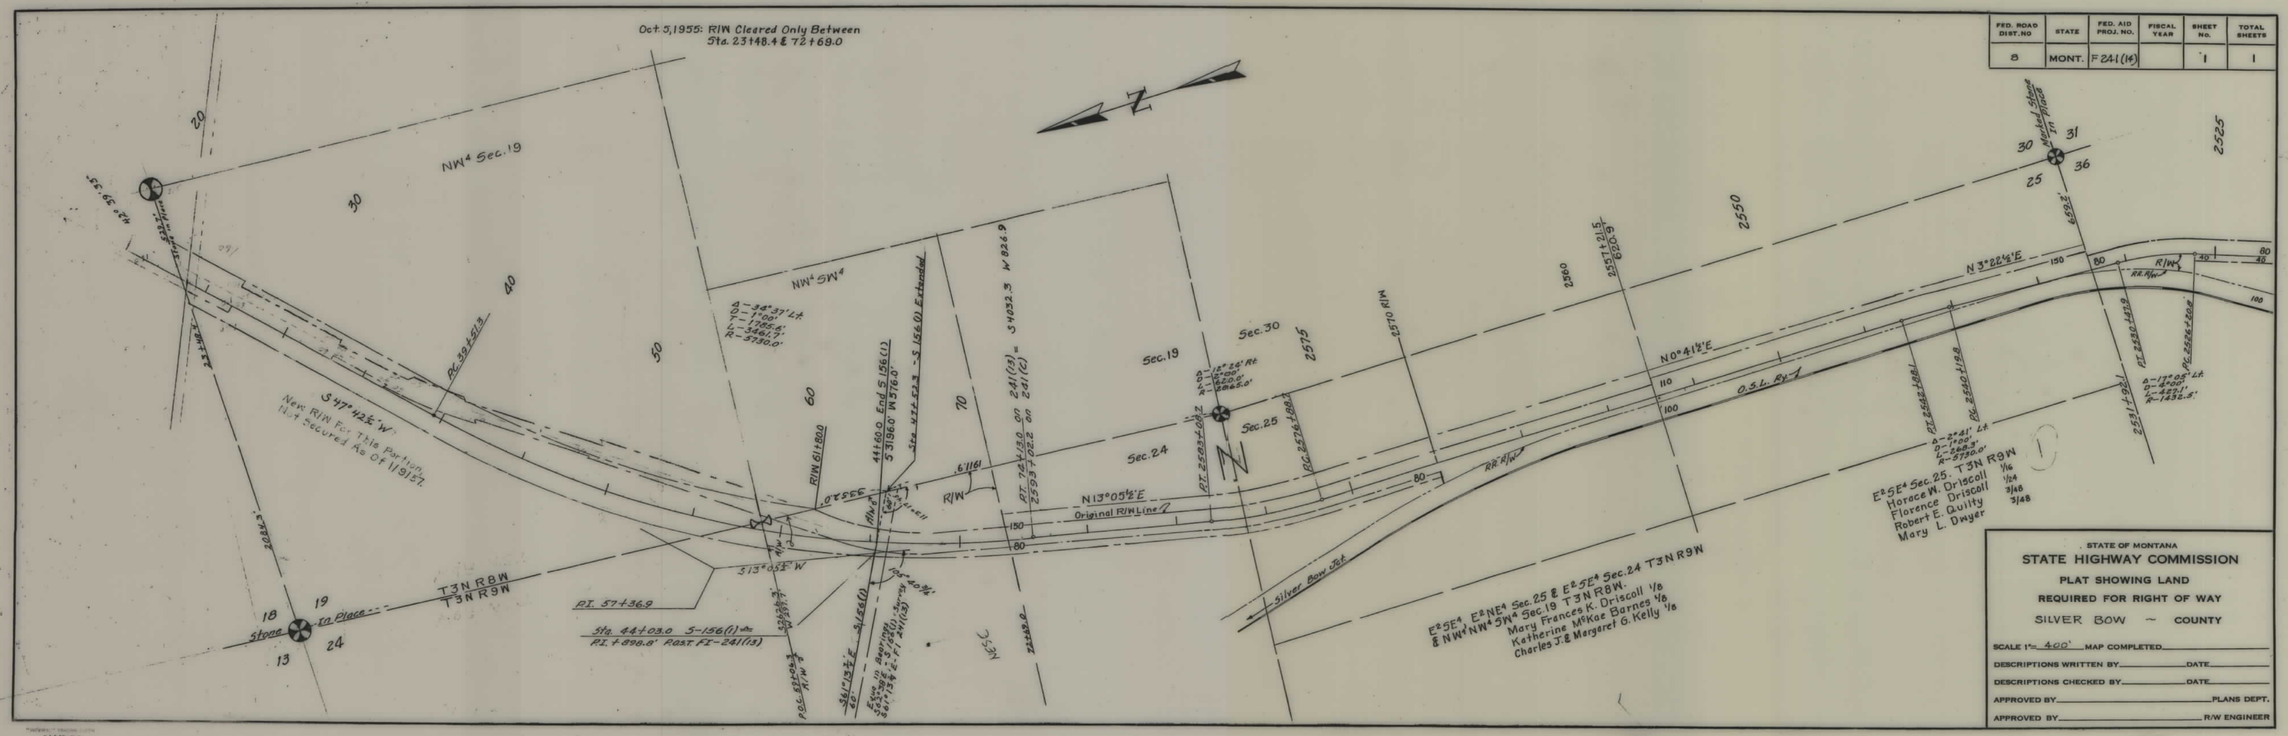

F 241(14) SHT 1 OF 1