PLANS
NOT
TO
SCALE

P.R. ROAD DIST. NO.	STATE	FED. AID PROJ. NO.	R/W NO.	SHEET NO.	TOTAL SHEETS
8	MONT	F 243-A			

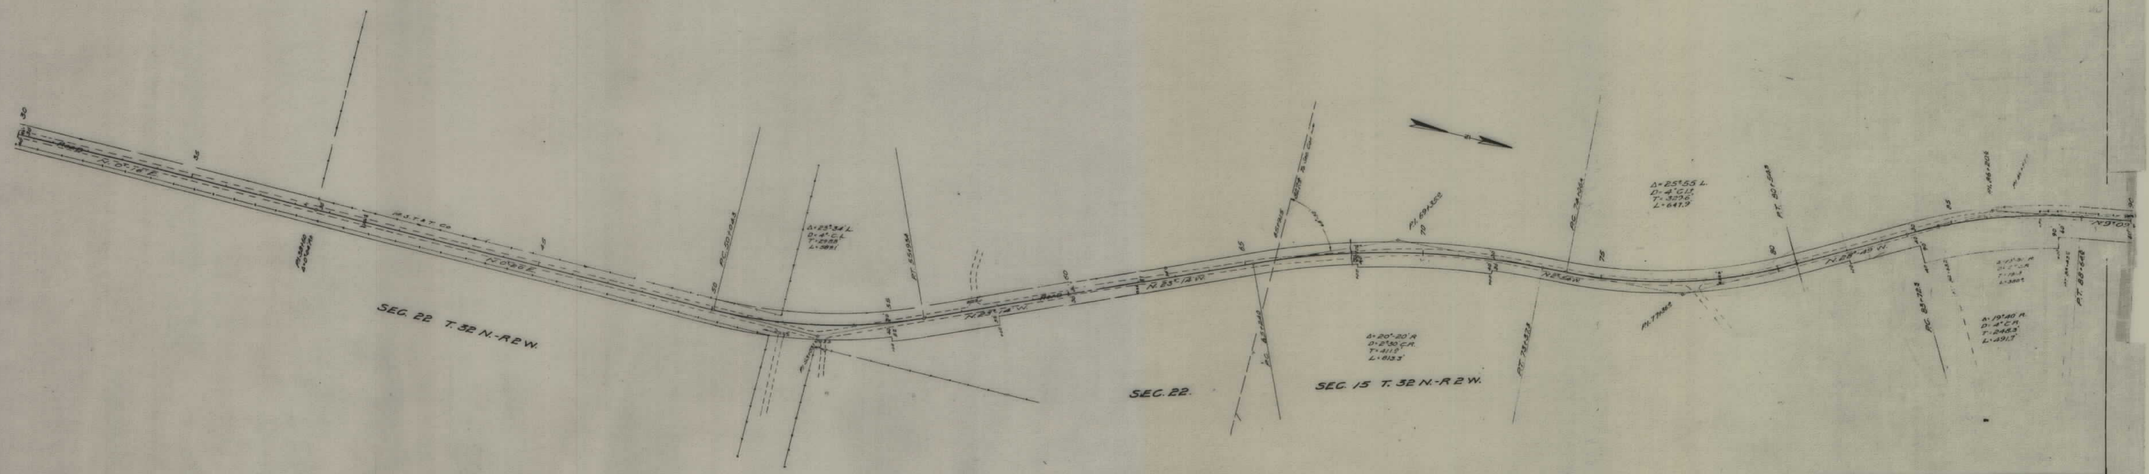

STATE OF MONTANA

STATE HIGHWAY COMMISSION

LAND REQUIRED FOR RIGHT OF WAY

TOOLE COUNTY

SCALE 1" = 200' MAP COMPLETED

F 243 A SHT 1 OF 1

5