PLANS
NOT
TO
SCALE

FED. ROAD DIST. NO	STATE	FED. AID PROJ. NO.	R/W NO.	SHEET NO.	TOTAL SHEETS
8	MONT.	F-259(8)	1259-08	1	8

T.8N. R.20W.

E FOURTH AVE. — E FIFTH AVE. — E MAIN ST. — E SIXTH AVE. — E SEVENTH AVE. — E EIGHTH AVE.

STA. 0+00.0 RI to STA. 3+27.8 RI.
Estate of Mon. H. H. & Mabel A. Manson
Mabel A. Manson (Administratrix)
1009 3rd. St. W.
Grand Rapids, Minn.

STA. 3+27.3 RI. to STA. 6+27.7 RI.
Hunter Estate

STA. 6+27.7 RI. to STA. 8+29.0 RI.
June Hixson
RFD Box 508D
Fortuna, Calif.

STA. 11+79.5 RI. to STA. 14+04.7 RI.
Gertrude Garrod
Victor, Mont.

STA. 0+00.0 LI. to STA. 3+93.7 LI.
W.M. & Laura Belle Simmons
1861 McCullough St.
Missoula, Mont.
Cont. Pur: Chester L. & Alice Hollis
Victor, Mont.

STA. 13+11.0 LI. to STA. 26+51.0 LI.
Ravalli County

STA. 18+67.1 RI. to STA. 20+02.4 RI.
Eugenia & Orville Baker
Victor, Mont.

STA. 20+02.4 RI. to STA. 30+37.6
Adam & Sadie A. Herning
Victor, Mont.
Cont. Pur: D.J. & Evelyn Cunningham
Victor, Mont.

PERMIT FOR DRAIN FIELD
DATED: 1-20-71
TO: Mrs. CAROLE E. MARTIN
BY: STATE OF MONTANA

VICTOR ORCHARD TRACTS

CLARK STREET — MAIN ST. — RAILROAD AVENUE

21+37.6

STATE OF MONTANA
STATE HIGHWAY COMMISSION
LAND REQUIRED FOR RIGHT OF WAY
RAVALLI COUNTY
SCALE 1" = 100' MAP COMPLETED 8-29-55

F 259(8) SHT 1 OF 8

4

FED. ROAD DIST. NO.	STATE	FED. AID PROJ. NO.	R/W NO.	SHEET No.	TOTAL SHEETS
8	MONT.	F-259(8)	1259-08	2	8

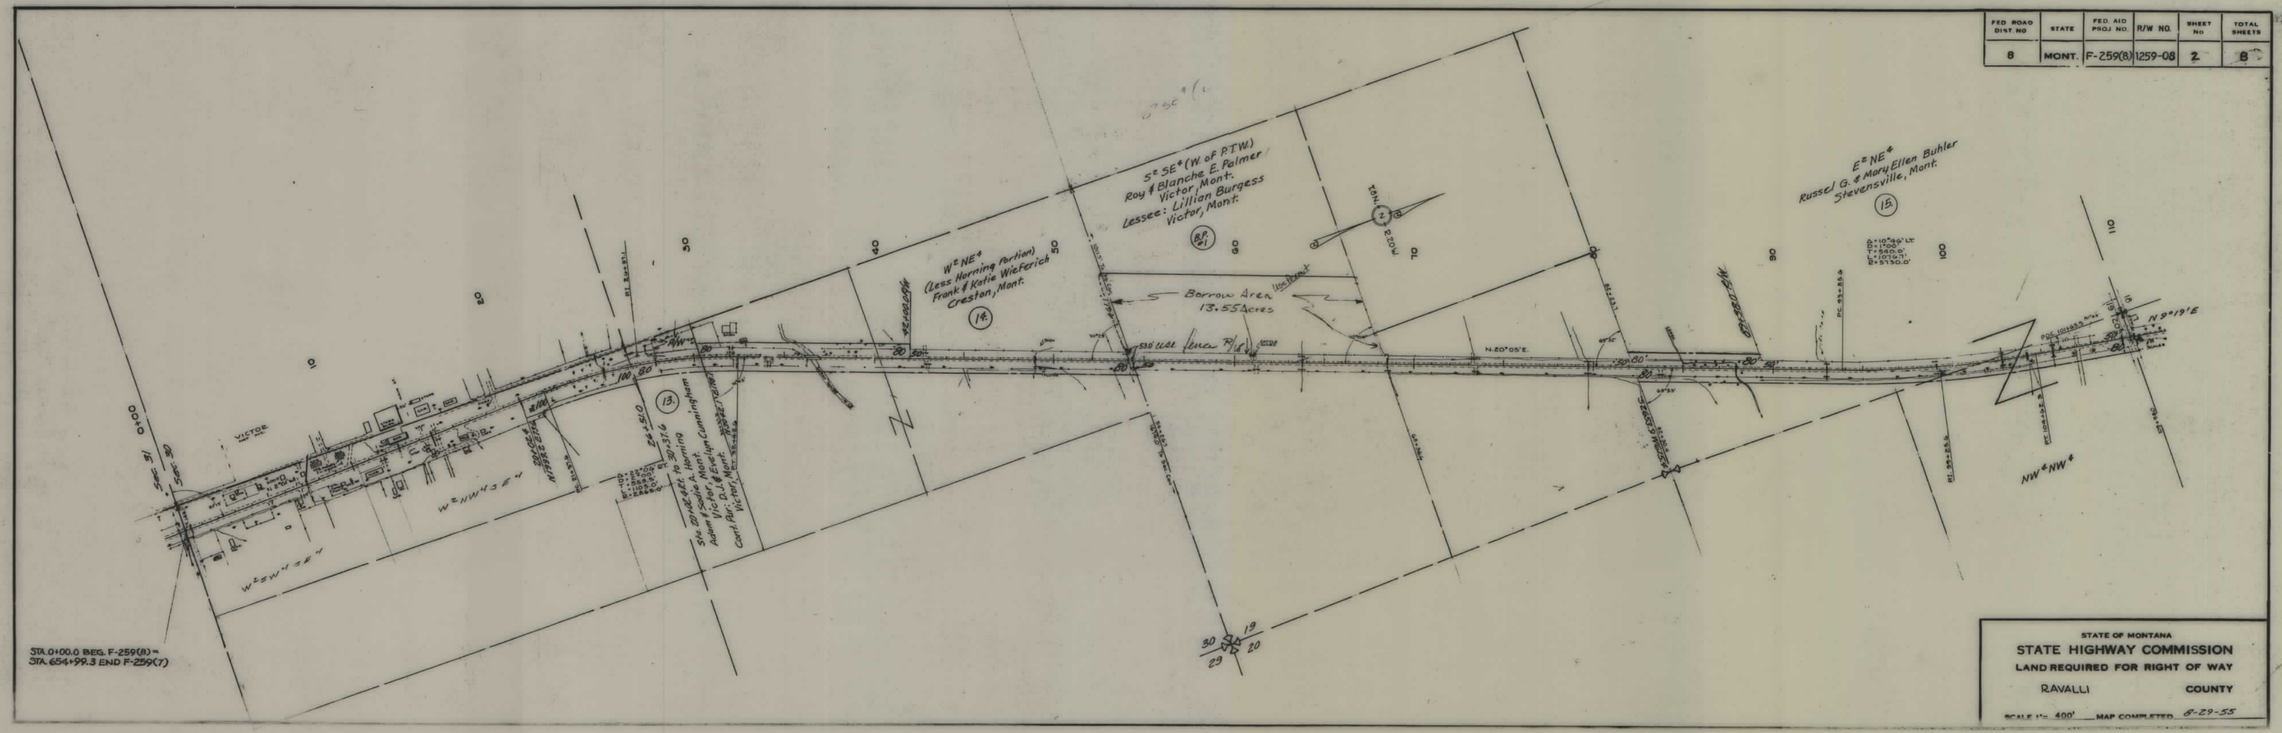

F 259(8) SHT 2 OF 8

4

FED ROAD DIST. NO	STATE	FED AID PROJ NO	R/W NO.	SHEET No.	TOTAL SHEETS
8	MONT	F-259(8)	1259-08	3	8

STATE OF MONTANA

STATE HIGHWAY COMMISSION

LAND REQUIRED FOR RIGHT OF WAY

RAVALLI COUNTY

SCALE 1" = 400' MAP COMPLETED 8-29-55

F 259(8) SHT 3 OF 8

4

FED ROAD DIST NO	STATE	FED AID PROJ NO	R/W NO.	SHEET NO	TOTAL SHEETS
8	MONT.	F-259(8)	1259-08	4	8

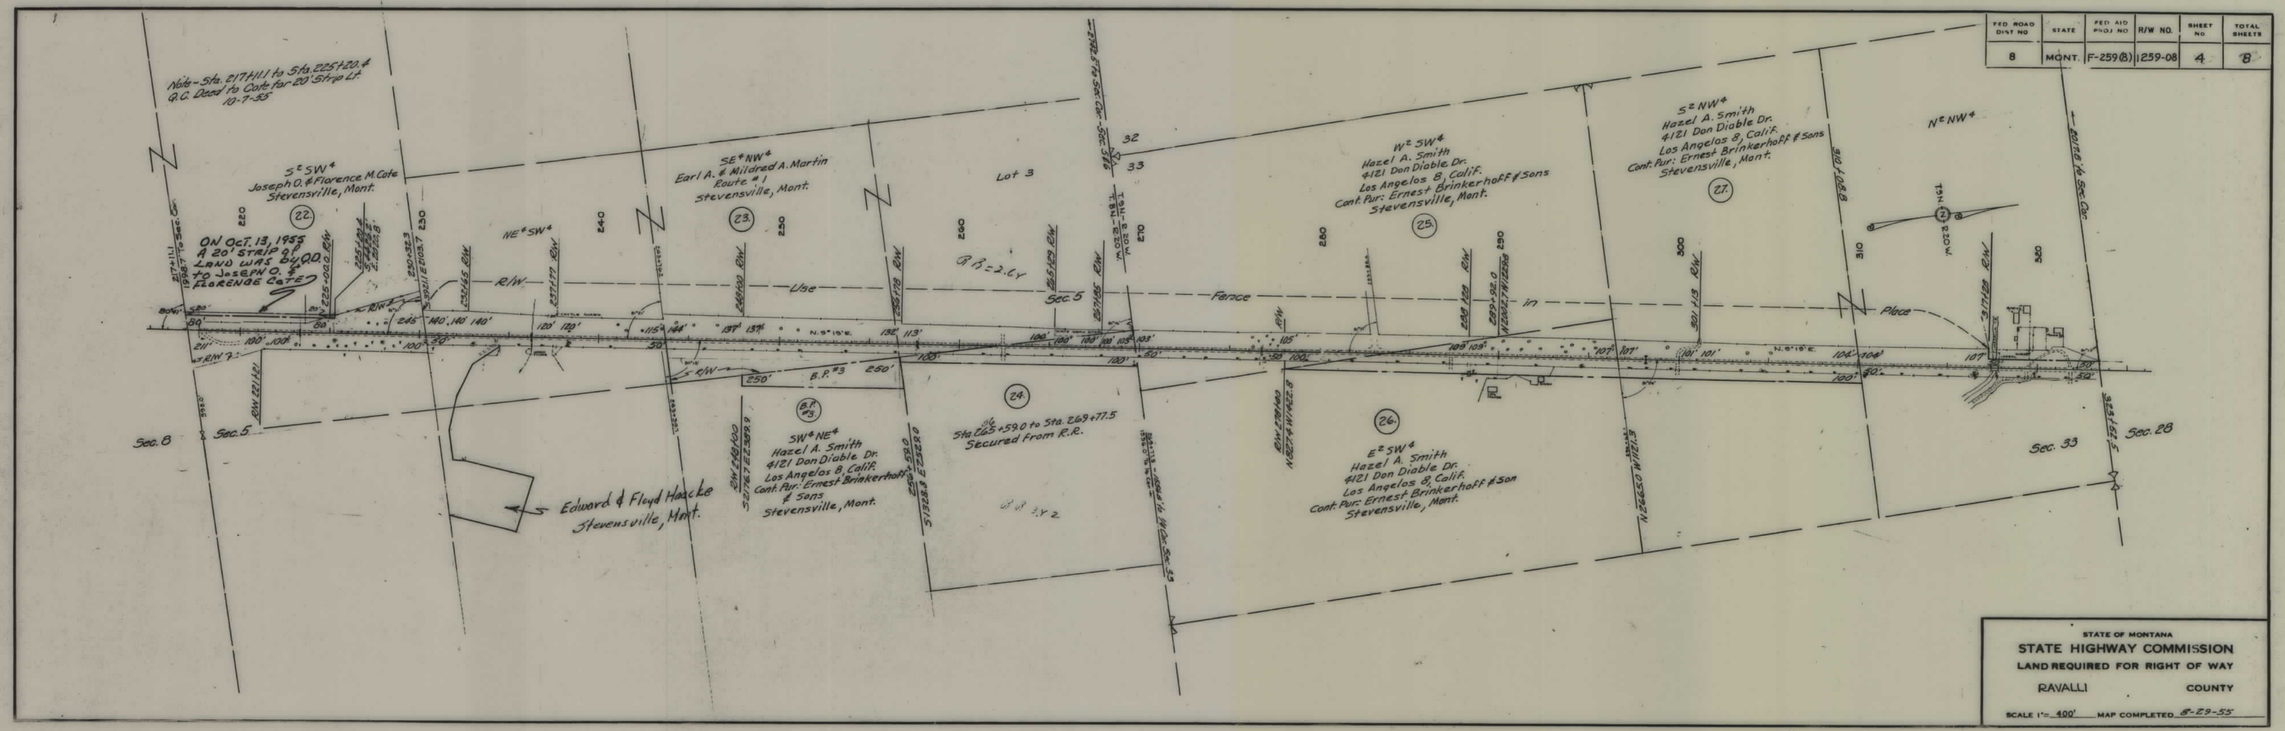

STATE OF MONTANA

STATE HIGHWAY COMMISSION

LAND REQUIRED FOR RIGHT OF WAY

RAVALLI COUNTY

SCALE 1" = 400' MAP COMPLETED 8-29-55

F 259(8) SHT 4 OF 8

4

FED. ROAD DIV. NO.	STATE	FED. AID PROJ. NO.	R/W NO.	SHEET NO.	TOTAL SHEETS
8	MONT	F-259(8)	1259-08	5	8

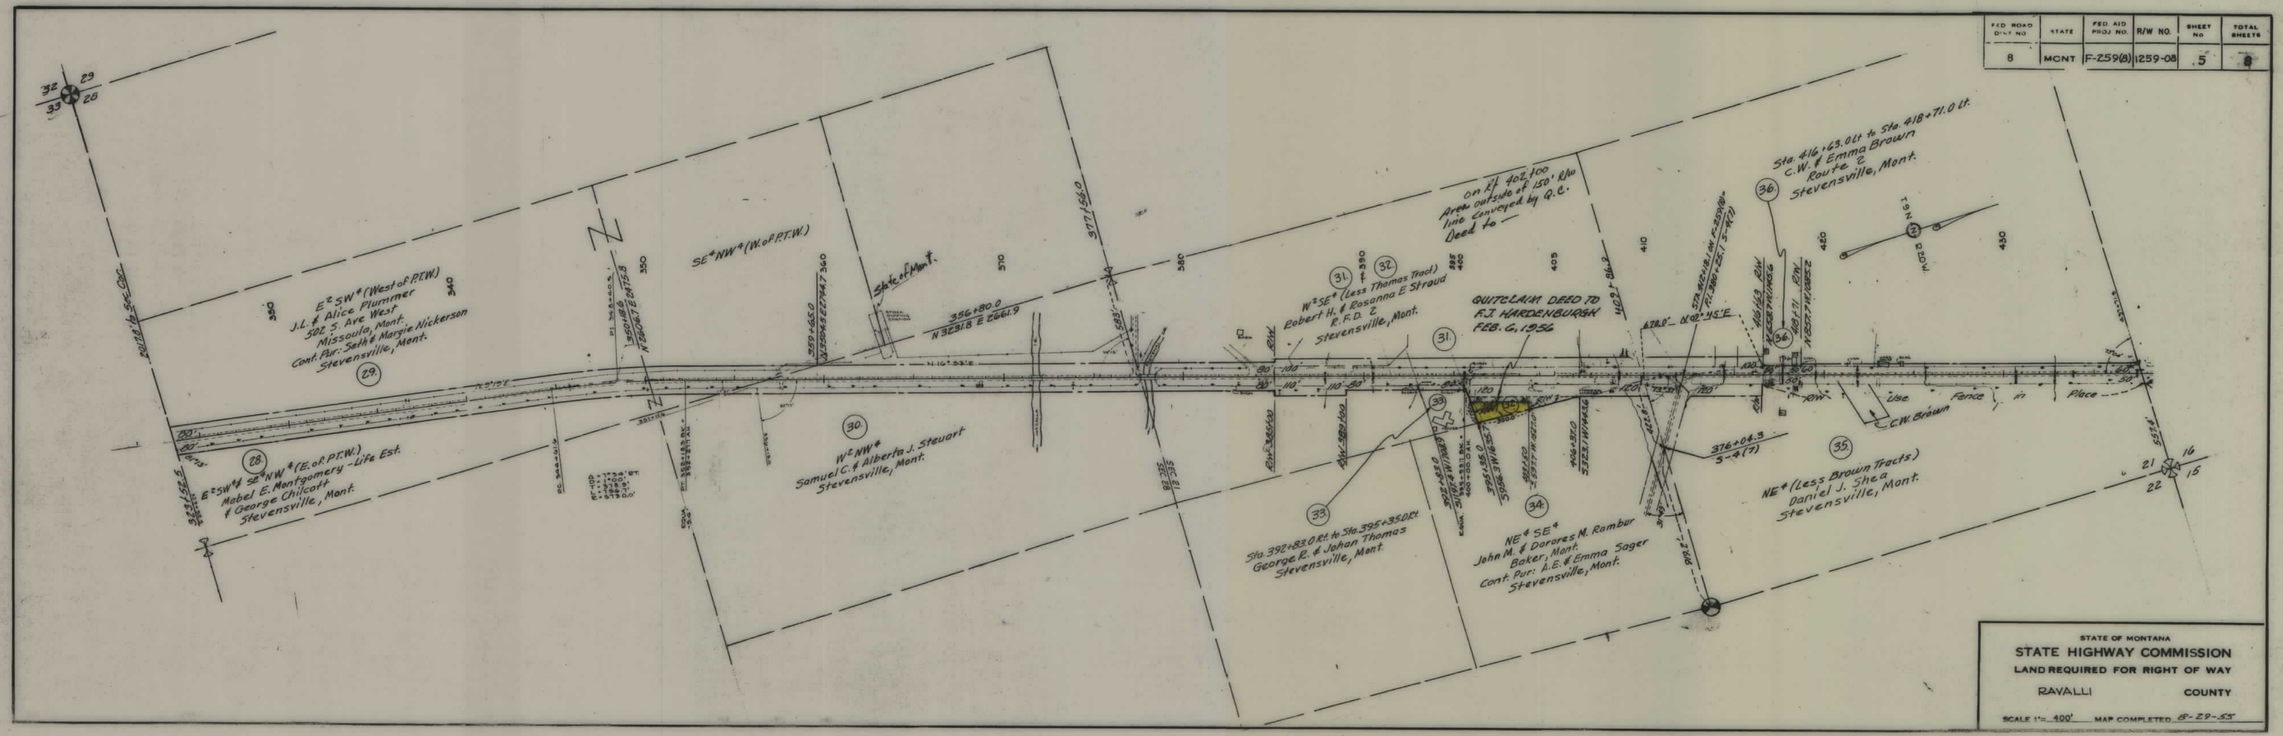

F 259(8) SHT 5 OF 8

5

FED. ROAD DIST. NO.	STATE	FED. AID PROJ. NO.	R/W NO.	SHEET NO.	TOTAL SHEETS
8	MONT.	F-259(8)	1259-08	6	8

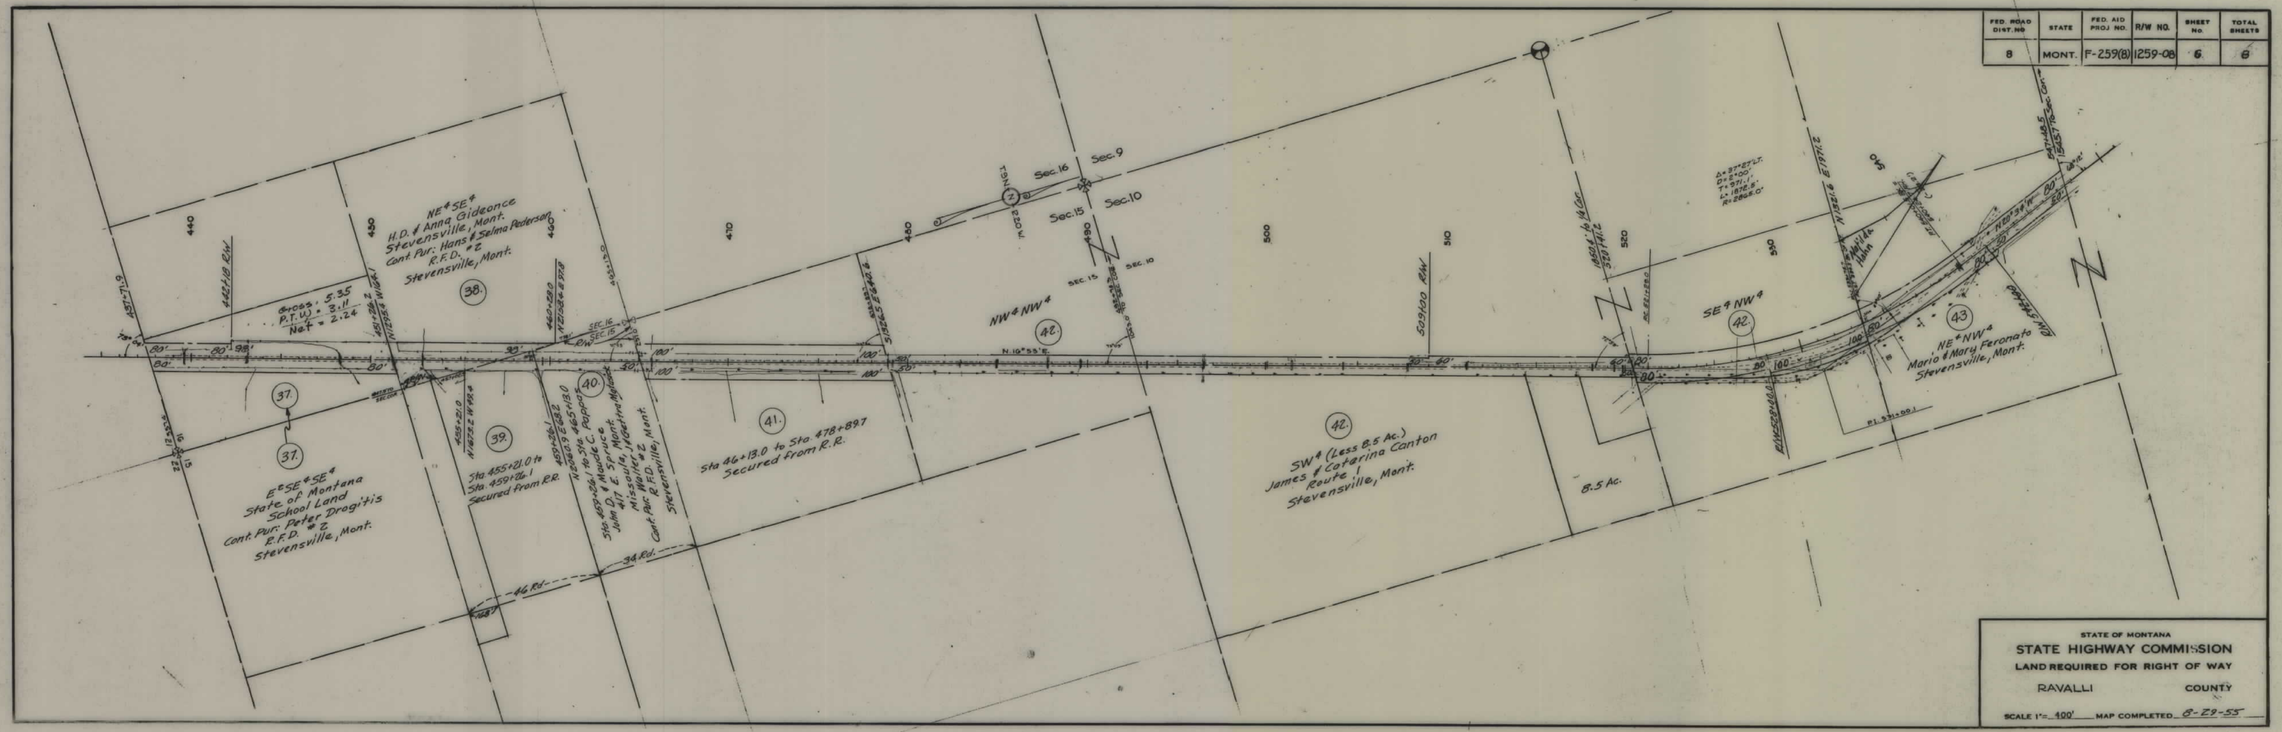

F 259(8) SHT 6 OF 8

5

FED. ROAD DIST. NO.	STATE	FED. AID PROJ. NO.	R/W NO.	SHEET No.	TOTAL SHEETS
8	MONT.	F-259(8)	1259-08	7	8

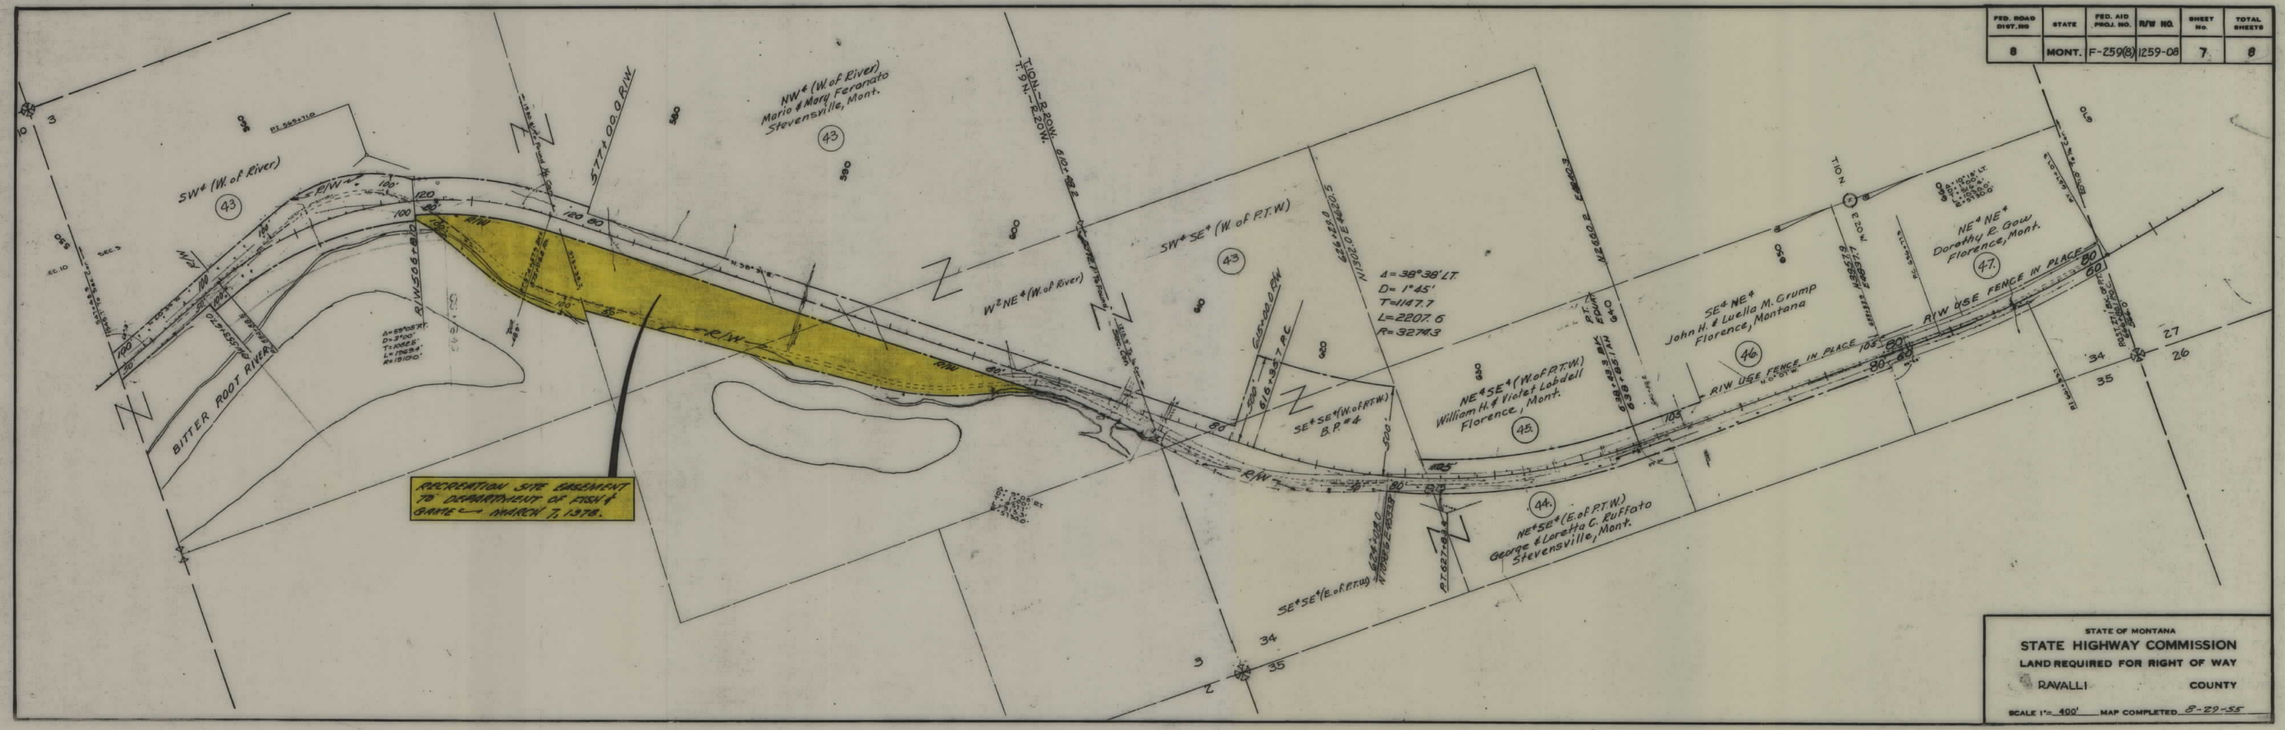

STATE OF MONTANA

STATE HIGHWAY COMMISSION

LAND REQUIRED FOR RIGHT OF WAY

RAVALLI COUNTY

SCALE 1" = 400' MAP COMPLETED 8-29-55

F 259(8) SHT 7 OF 8

7

FED. ROAD DIST. NO	STATE	FED. AID PROJ. NO.	R/W NO.	SHEET NO.	TOTAL SHEETS
8	MONT.	F-259(8)	1259-08	8	8

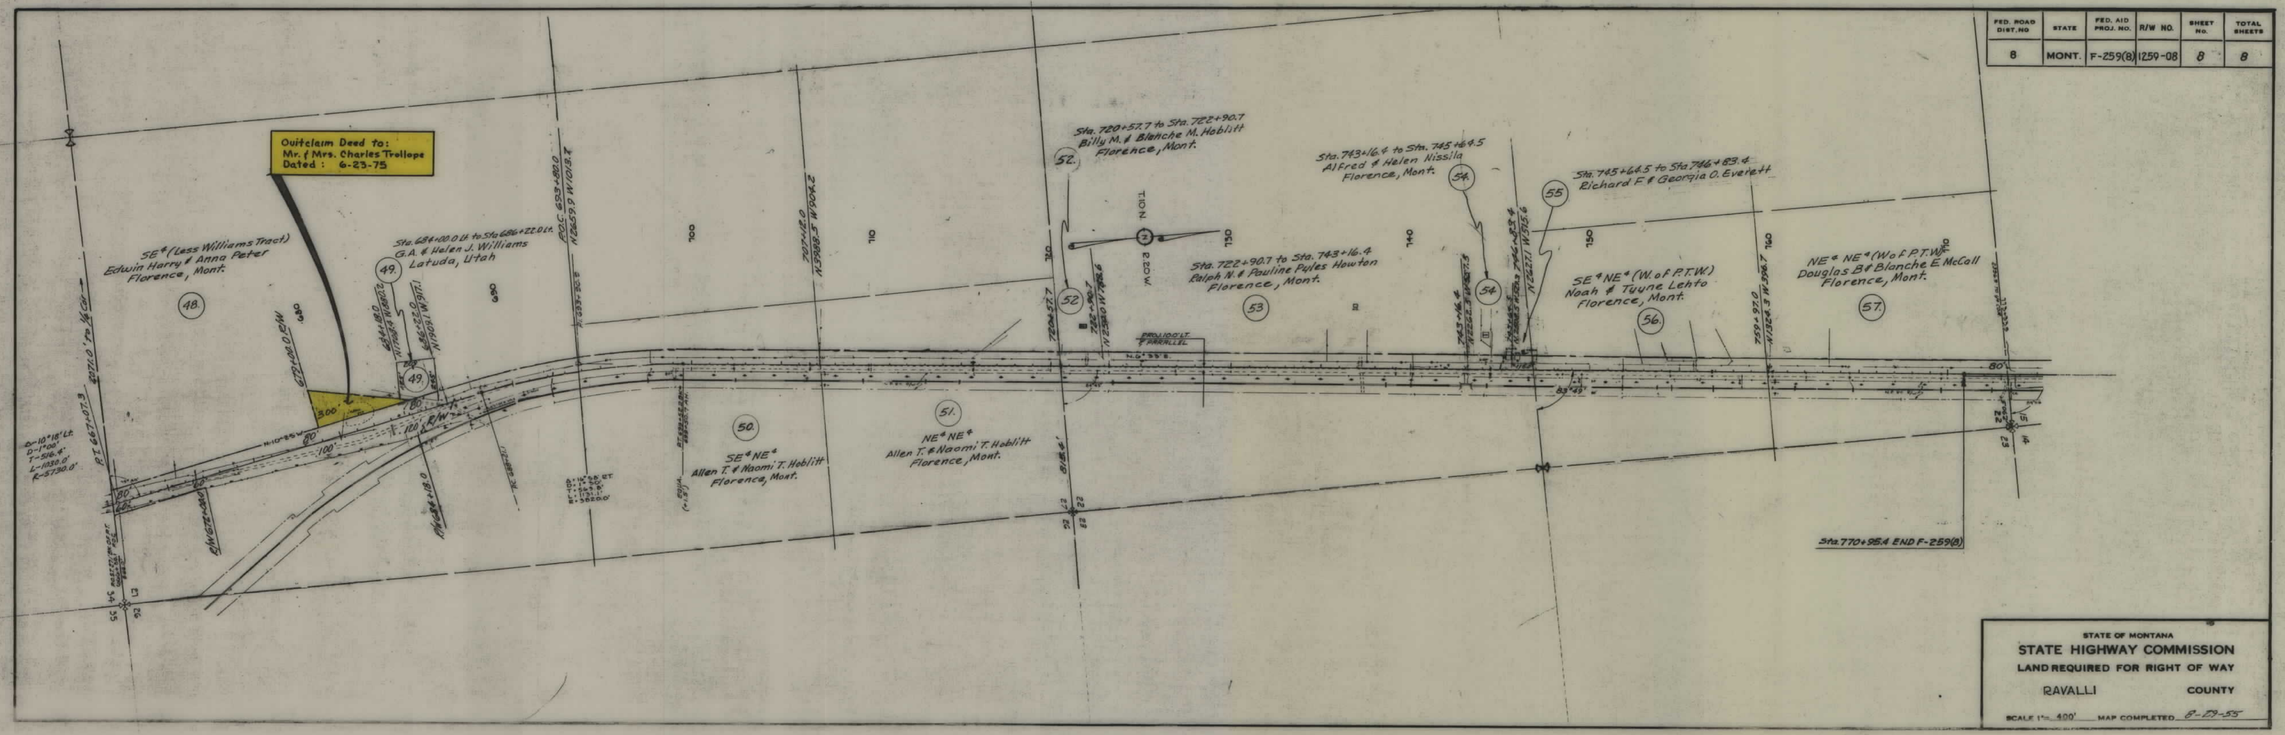

F 259(8) SHT 8 OF 8

5