PLANS
NOT
TO
SCALE

FED. ROAD DIST. NO	STATE	FED. AID PROJ. NO.	FISCAL YEAR	SHEET No.	TOTAL SHEETS
1	MONT.	FAP 271 A(3)		1	6

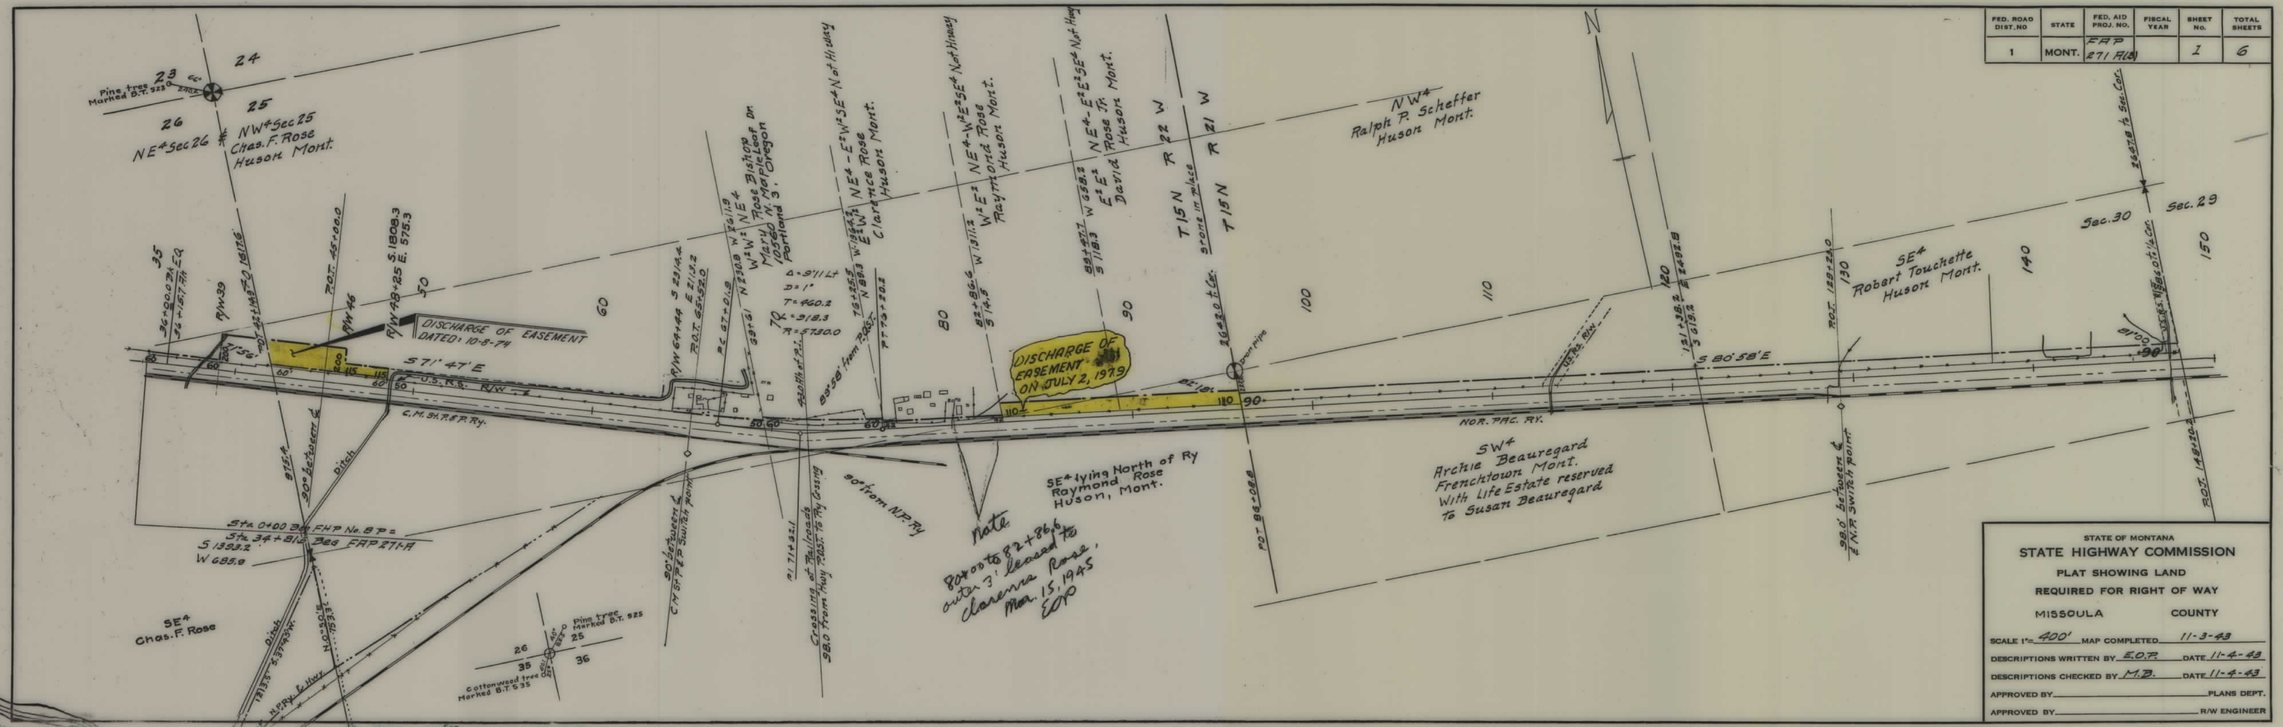

STATE OF MONTANA

STATE HIGHWAY COMMISSION

PLAT SHOWING LAND REQUIRED FOR RIGHT OF WAY

MISSOULA COUNTY

SCALE 1"= 400' MAP COMPLETED 11-3-43

DESCRIPTIONS WRITTEN BY E.O.P. DATE 11-4-43

DESCRIPTIONS CHECKED BY M.B. DATE 11-4-43

APPROVED BY _____ PLANS DEPT.

APPROVED BY _____ R/W ENGINEER

FAP 271A(3) SHT 1 OF 6

4

FED. ROAD DIST. NO	STATE	FED. AID PROJ. NO.	FISCAL YEAR	SHEET No.	TOTAL SHEETS
1	MONT.	FAP 271A(3)		2	6

STATE OF MONTANA
STATE HIGHWAY COMMISSION
PLAT SHOWING LAND
REQUIRED FOR RIGHT OF WAY
MISSOULA COUNTY

SCALE 1"= 400 MAP COMPLETED 11/3/43
DESCRIPTIONS WRITTEN BY EOP DATE 11/4/43
DESCRIPTIONS CHECKED BY MB DATE 11/4/43
APPROVED BY __________ PLANS DEPT.
APPROVED BY __________ R/W ENGINEER

FAP 271A(3) SHT 2 OF 6

5

FED. ROAD DIST. NO	STATE	FED. AID PROJ. NO.	FISCAL YEAR	SHEET No.	TOTAL SHEETS
1	MONT.	FAP 271 A(3)		3	6

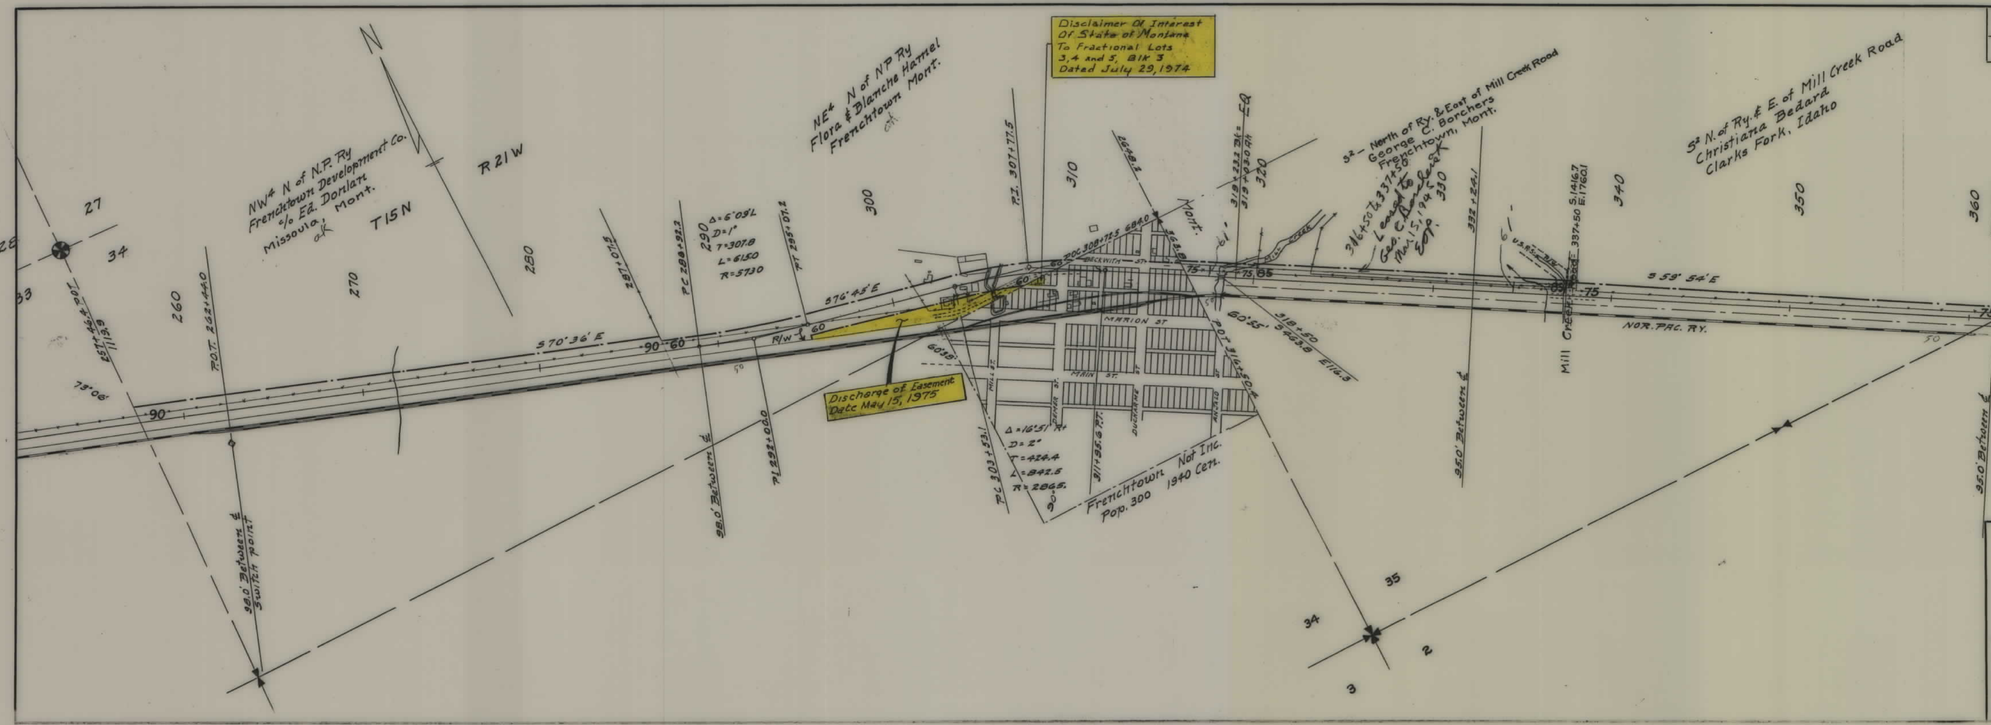

STATE OF MONTANA

STATE HIGHWAY COMMISSION

PLAT SHOWING LAND

REQUIRED FOR RIGHT OF WAY

MISSOULA COUNTY

SCALE 1"=400' MAP COMPLETED 11-3-43

DESCRIPTIONS WRITTEN BY E O P DATE 11/4/43

DESCRIPTIONS CHECKED BY M D DATE 11/4/43

APPROVED BY _____ PLANS DEPT.

APPROVED BY _____ R/W ENGINEER

FAP 271A(3) SHT 3 OF 6

3

FED. ROAD DIST. NO	STATE	FED. AID PROJ. NO.	FISCAL YEAR	SHEET No.	TOTAL SHEETS
1	MONT.	FAP 271 A(3)		4	6

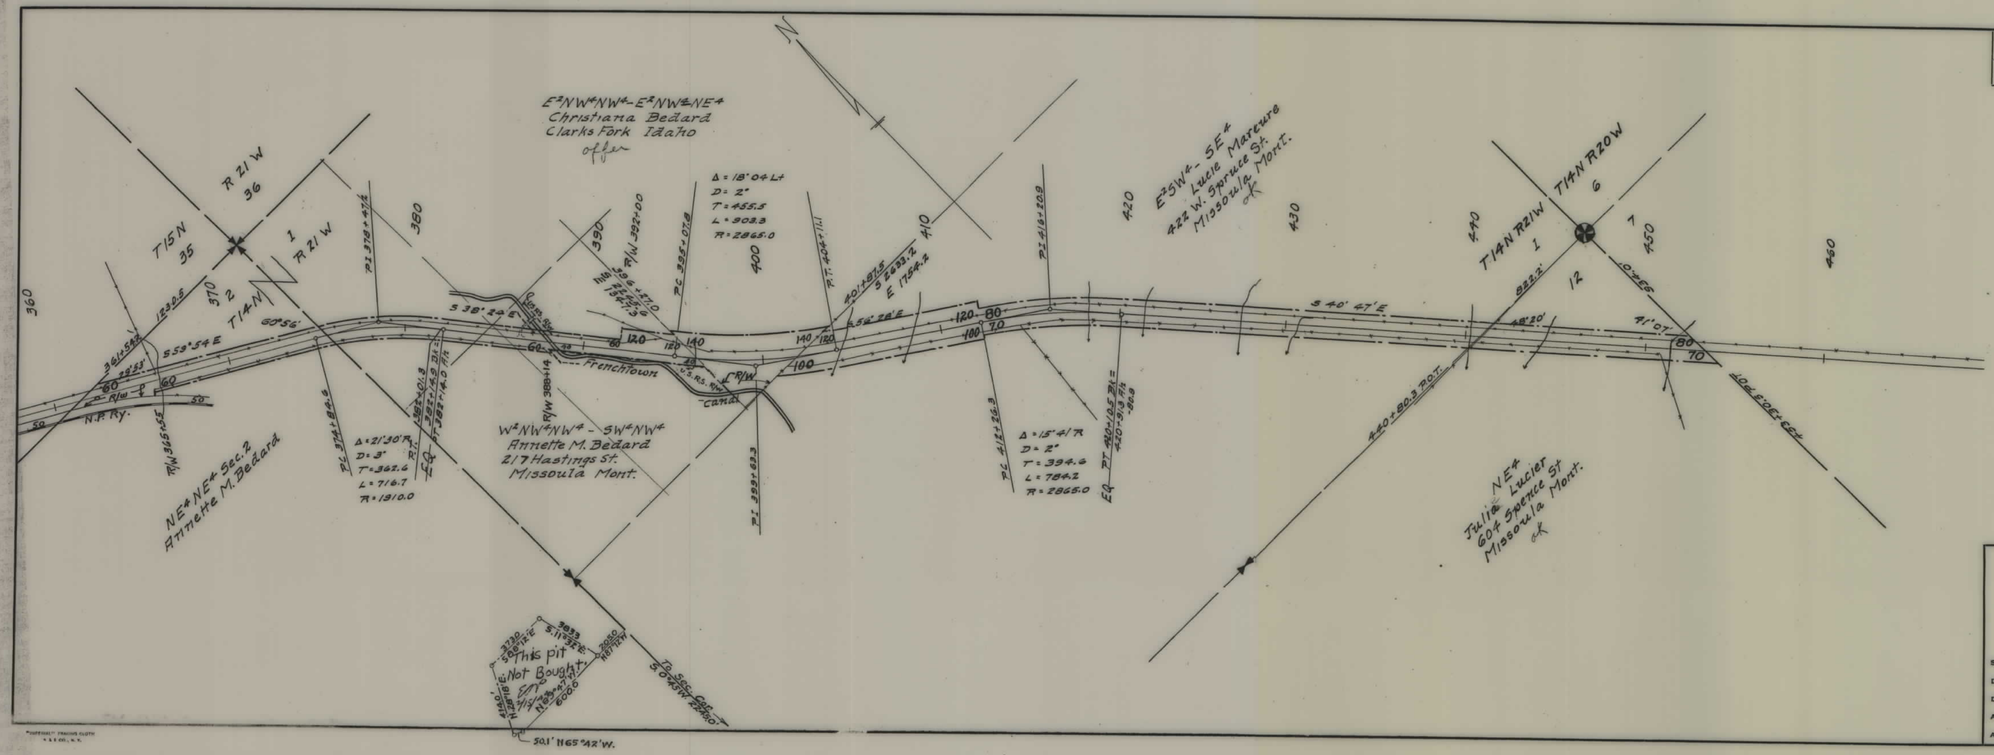

STATE OF MONTANA

STATE HIGHWAY COMMISSION

PLAT SHOWING LAND

REQUIRED FOR RIGHT OF WAY

MISSOULA COUNTY

SCALE 1" = 400' MAP COMPLETED NOV. 3, 1943

DESCRIPTIONS WRITTEN BY E.O.P. DATE 11/4/43

DESCRIPTIONS CHECKED BY M.B. DATE 11/4/43

APPROVED BY _____ PLANS DEPT.

APPROVED BY _____ R/W ENGINEER

FAP 271A(3) SHT 4 OF 6

FED. ROAD DIST. NO	STATE	FED. AID PROJ. NO.	FISCAL YEAR	SHEET No.	TOTAL SHEETS
1	MONT.	FAP 271 A(3)		5	6

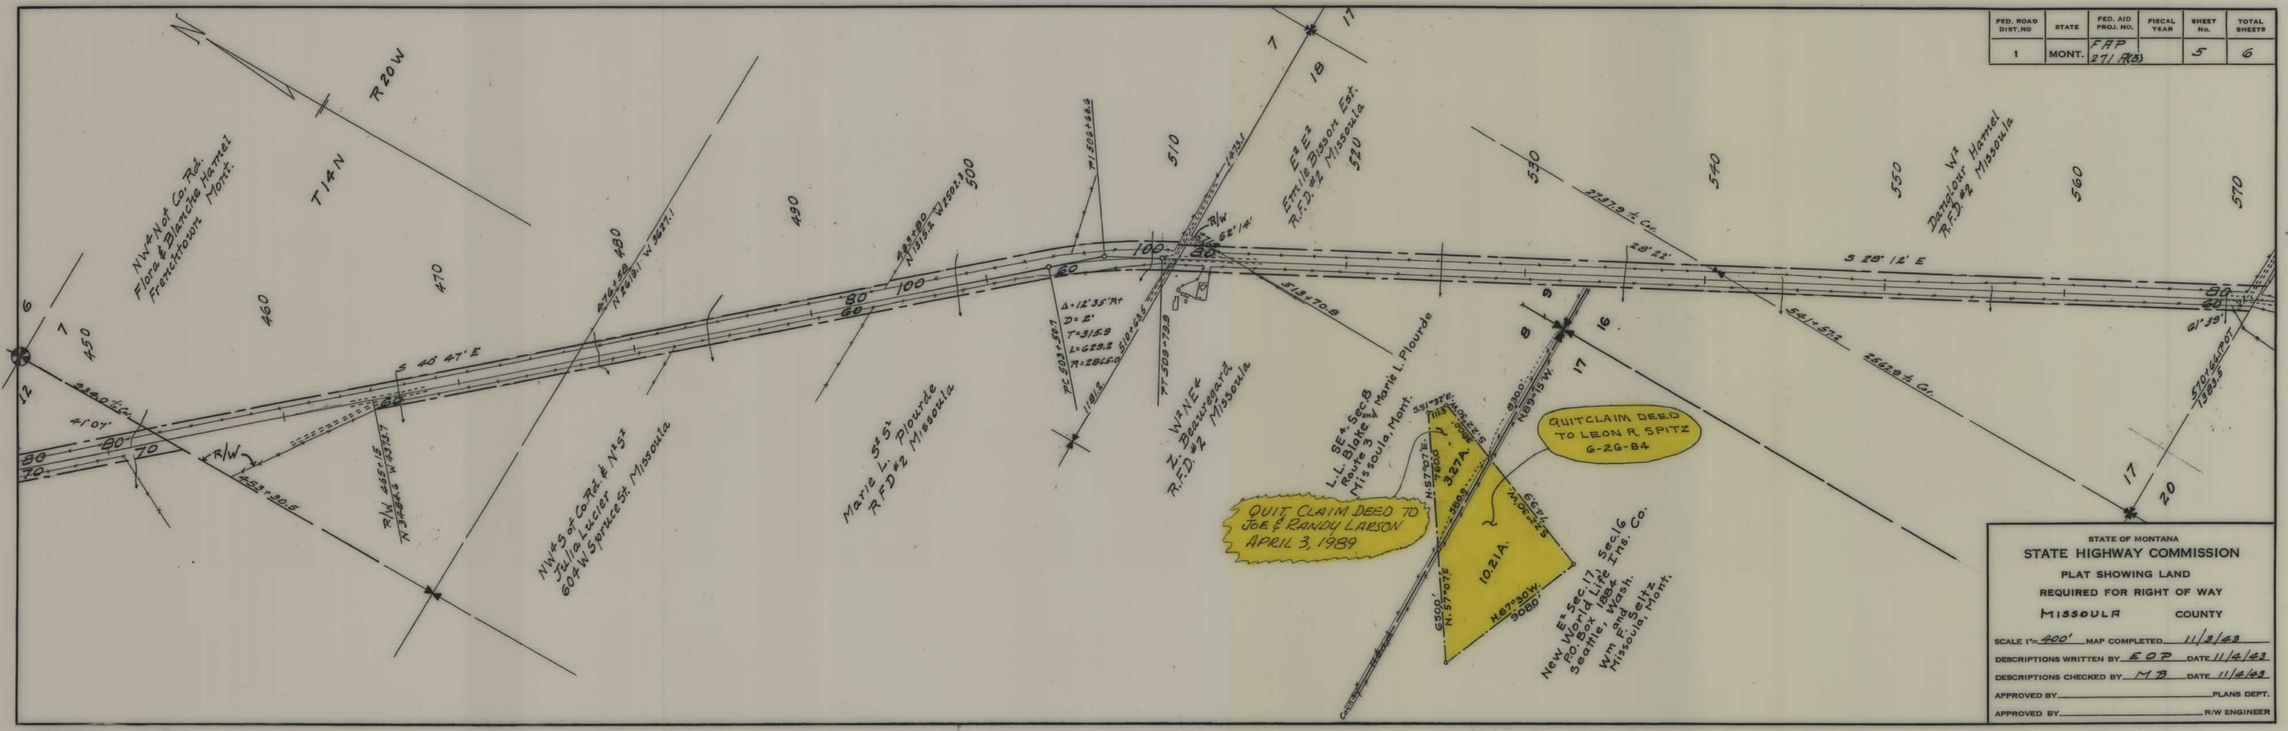

STATE OF MONTANA

STATE HIGHWAY COMMISSION

PLAT SHOWING LAND
REQUIRED FOR RIGHT OF WAY

MISSOULA COUNTY

SCALE 1" = 400' MAP COMPLETED 11/2/83

DESCRIPTIONS WRITTEN BY E O P DATE 11/4/83

DESCRIPTIONS CHECKED BY M B DATE 11/4/83

APPROVED BY _____ PLANS DEPT.

APPROVED BY _____ R/W ENGINEER

FAP 271A(3) SHT 5 OF 6

5

FED. ROAD DIST. NO	STATE	FED. AID PROJ. NO.	FISCAL YEAR	SHEET No.	TOTAL SHEETS
1	MONT.	FAP 271 A(3)		6	6

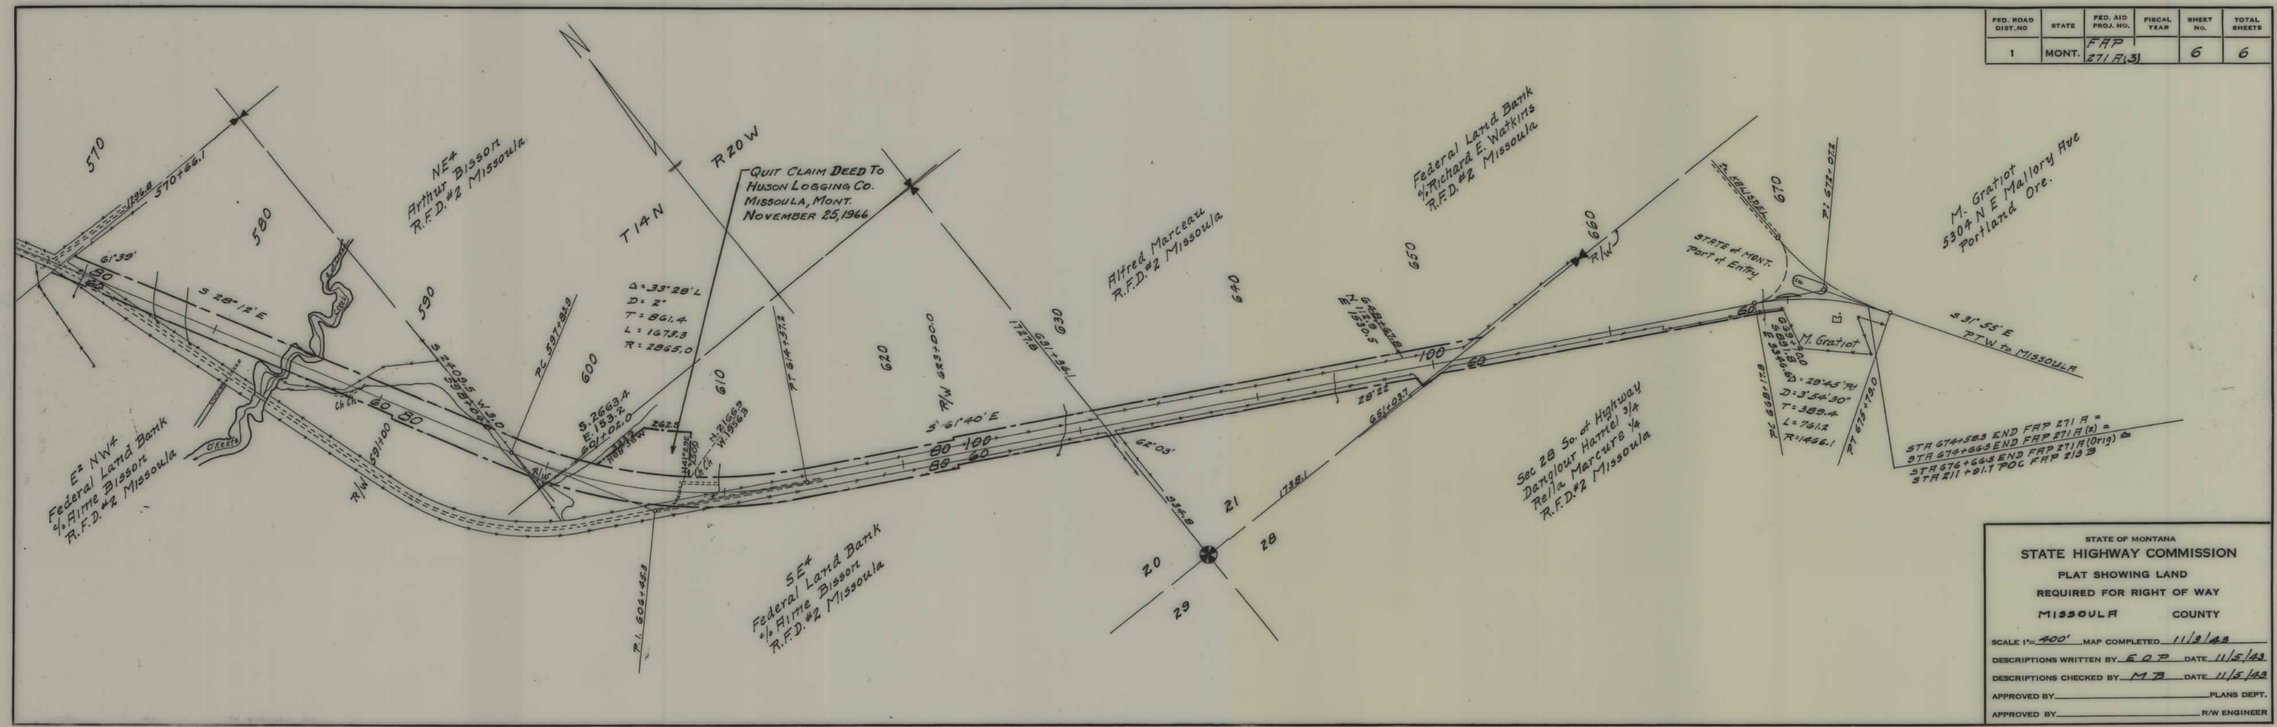

STATE OF MONTANA

STATE HIGHWAY COMMISSION

PLAT SHOWING LAND

REQUIRED FOR RIGHT OF WAY

MISSOULA COUNTY

SCALE 1" = 400' MAP COMPLETED 11/9/63

DESCRIPTIONS WRITTEN BY E.O.P. DATE 11/5/63

DESCRIPTIONS CHECKED BY M.B. DATE 11/5/63

APPROVED BY _____ PLANS DEPT.

APPROVED BY _____ R/W ENGINEER

FAP 271A(3) SHT 6 OF 6

4