PLANS
NOT
TO
SCALE

FED. ROAD DIST. NO.	STATE	N.C.S. PROJ. NO.	FISCAL YEAR	SHEET NO.	TOT SHEE
1	MONT.	283 A		1	2

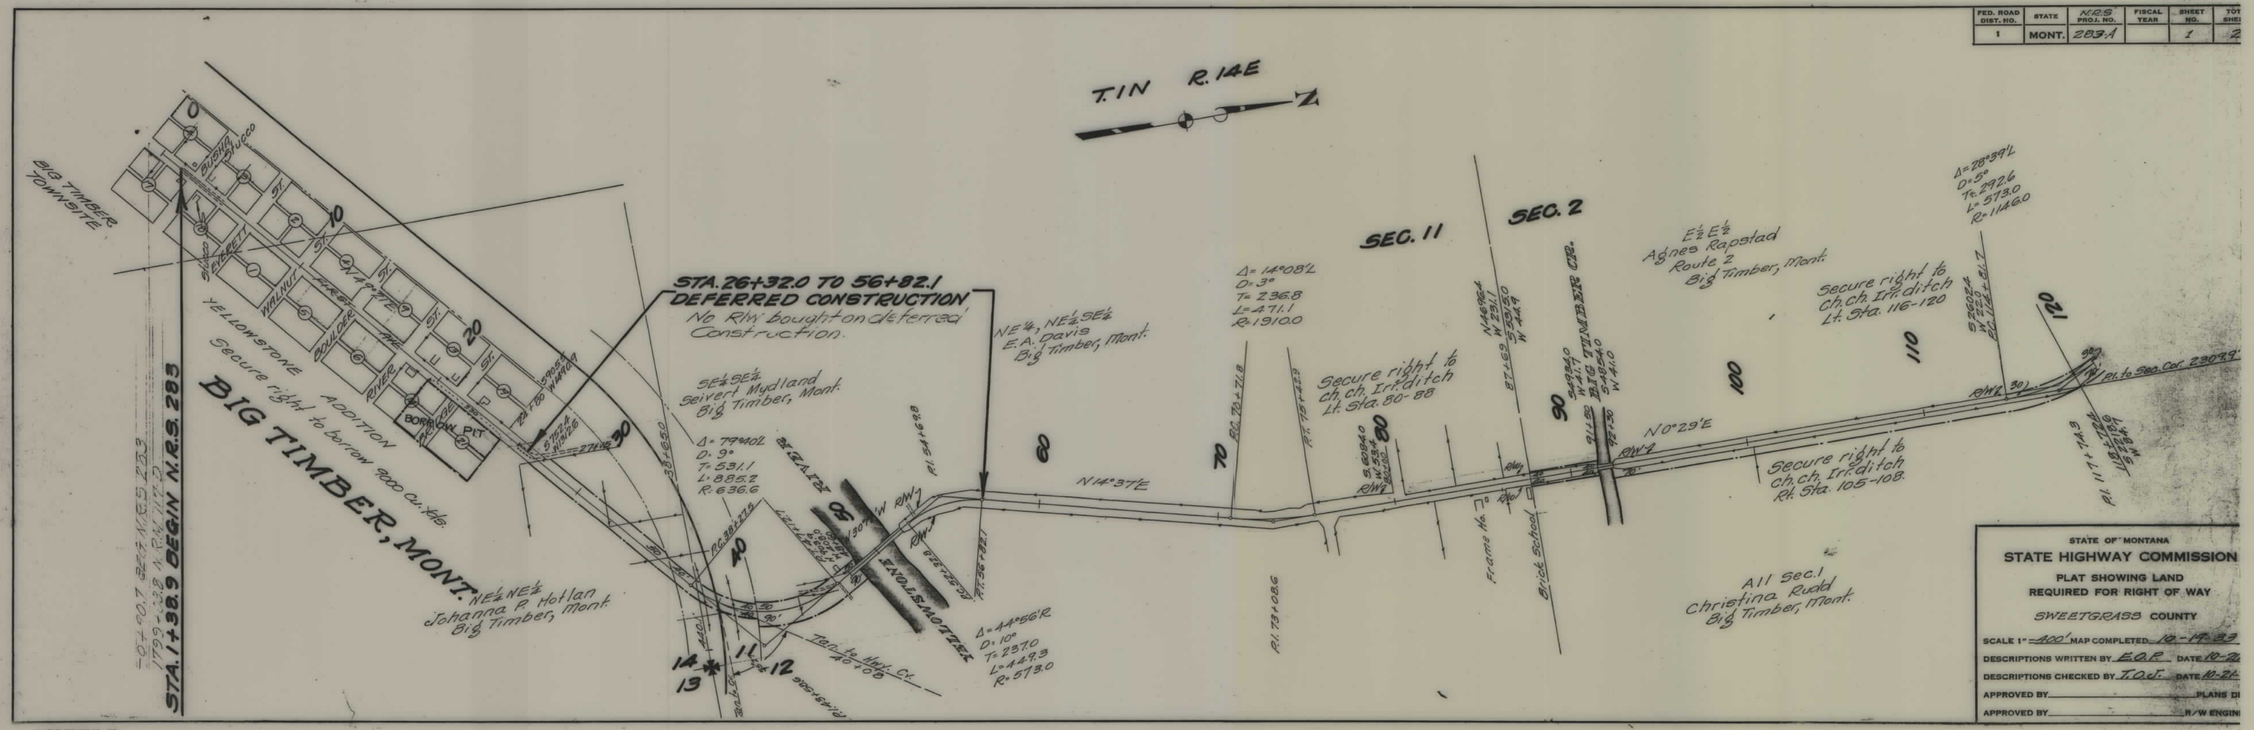

NRS 283 A SHT 1 OF 2

FED. ROAD DIST. NO.	STATE	N.E.S PROJ. NO.	FISCAL YEAR	SHEET NO.	TOT SHE
1	MONT.	283-A		2	2

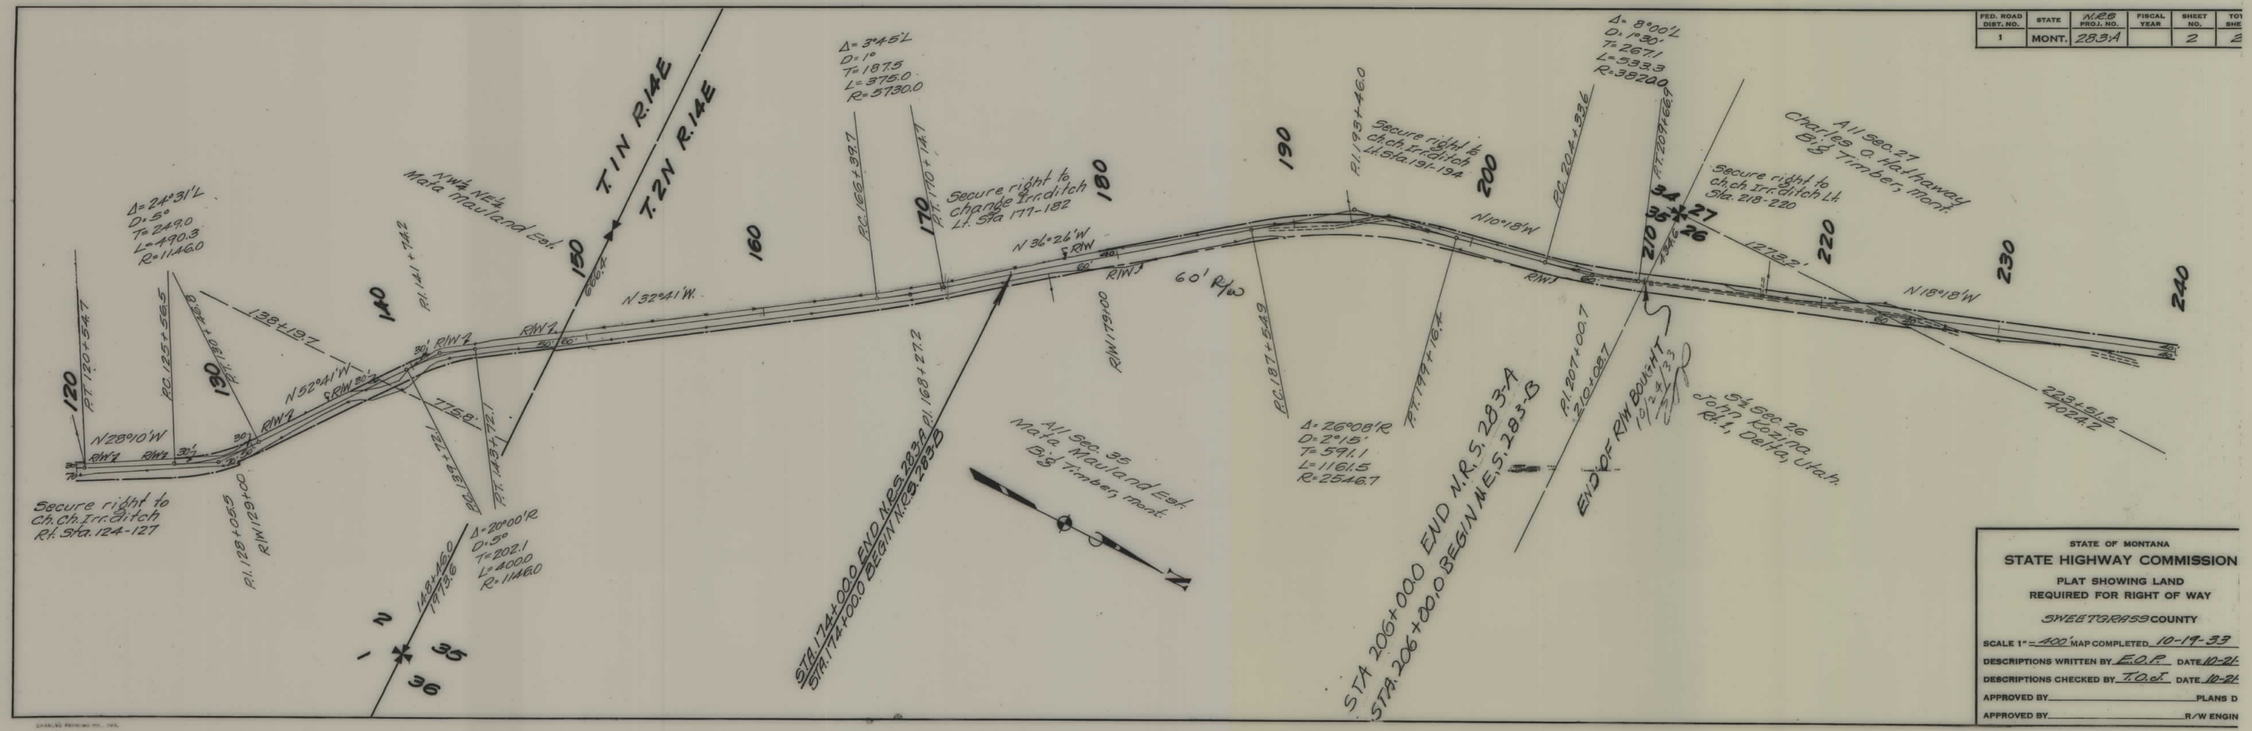

STATE OF MONTANA

STATE HIGHWAY COMMISSION

PLAT SHOWING LAND
REQUIRED FOR RIGHT OF WAY

SWEETGRASS COUNTY

SCALE 1" = 400' MAP COMPLETED 10-19-33

DESCRIPTIONS WRITTEN BY E.O.R. DATE 10-21-

DESCRIPTIONS CHECKED BY T.O.J. DATE 10-21-

APPROVED BY _____ PLANS D

APPROVED BY _____ R/W ENGIN

NRS 283 A SHT 2 OF 2

5