PLANS
NOT
TO
SCALE

FED. ROAD DIST. NO.	STATE	N.R.S. PROJ. NO.	FISCAL YEAR	SHEET NO.	TOT SHE
1	MONT.	286 B		1	2

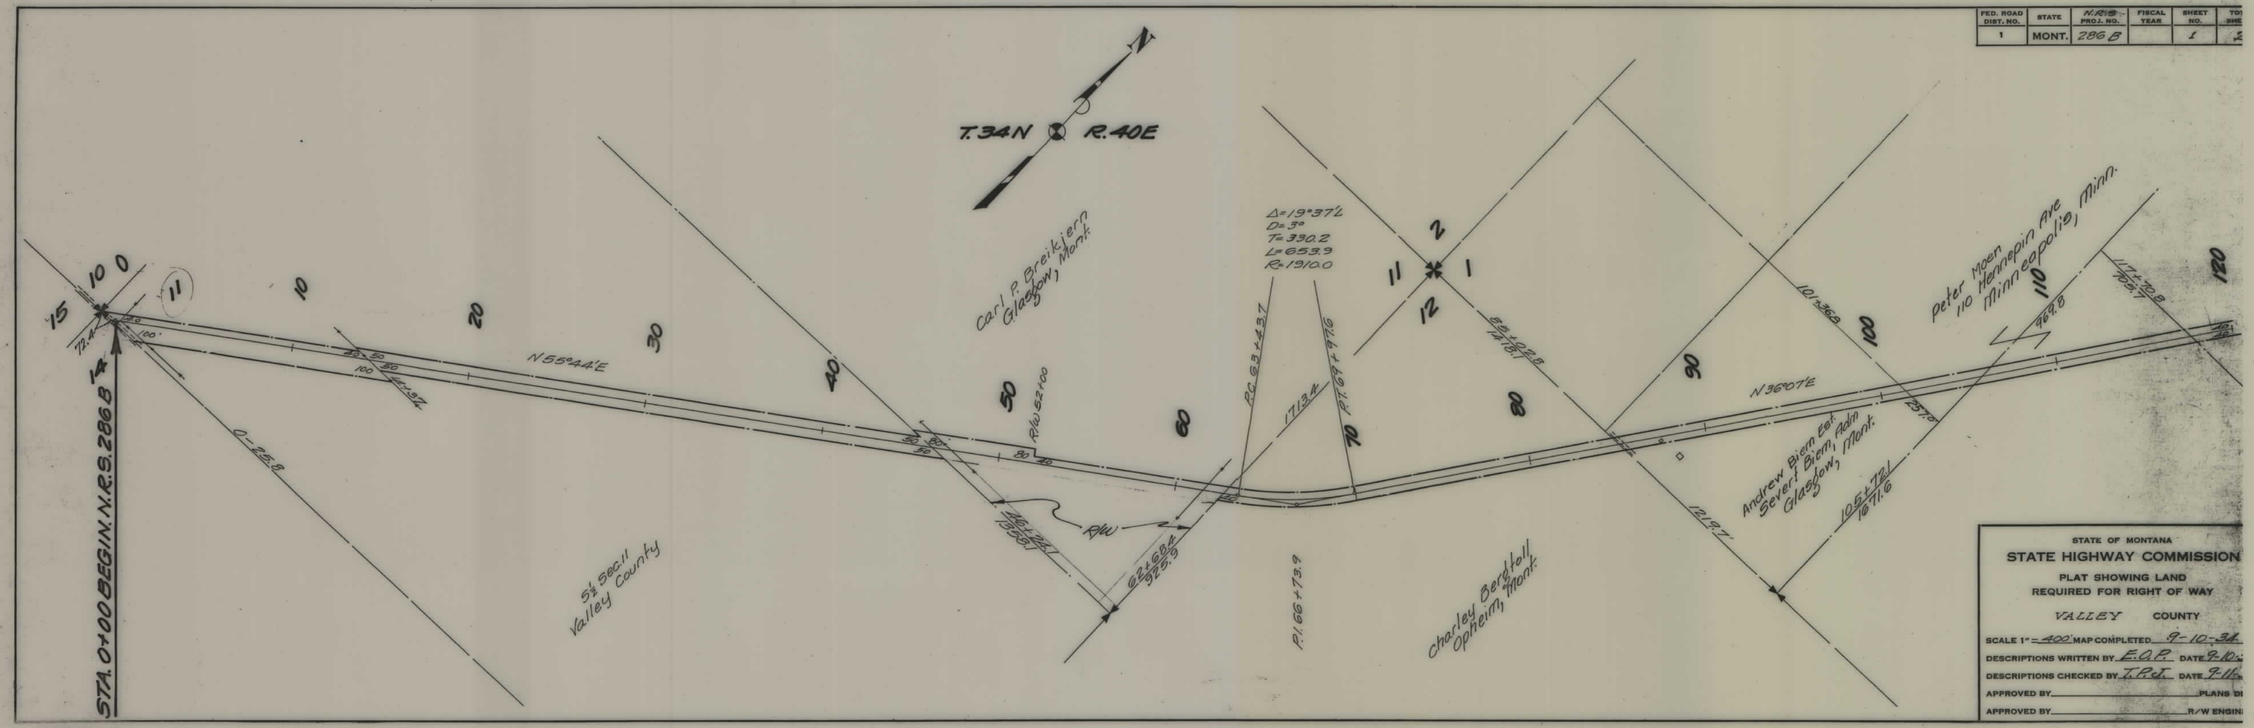

NRS 286 B SHT 1 OF 2

5

FED. ROAD DIST. NO.	STATE	N.R.S. PROJ. NO.	FISCAL YEAR	SHEET NO.	TOTAL SHEETS
1	MONT.	286B		2	2

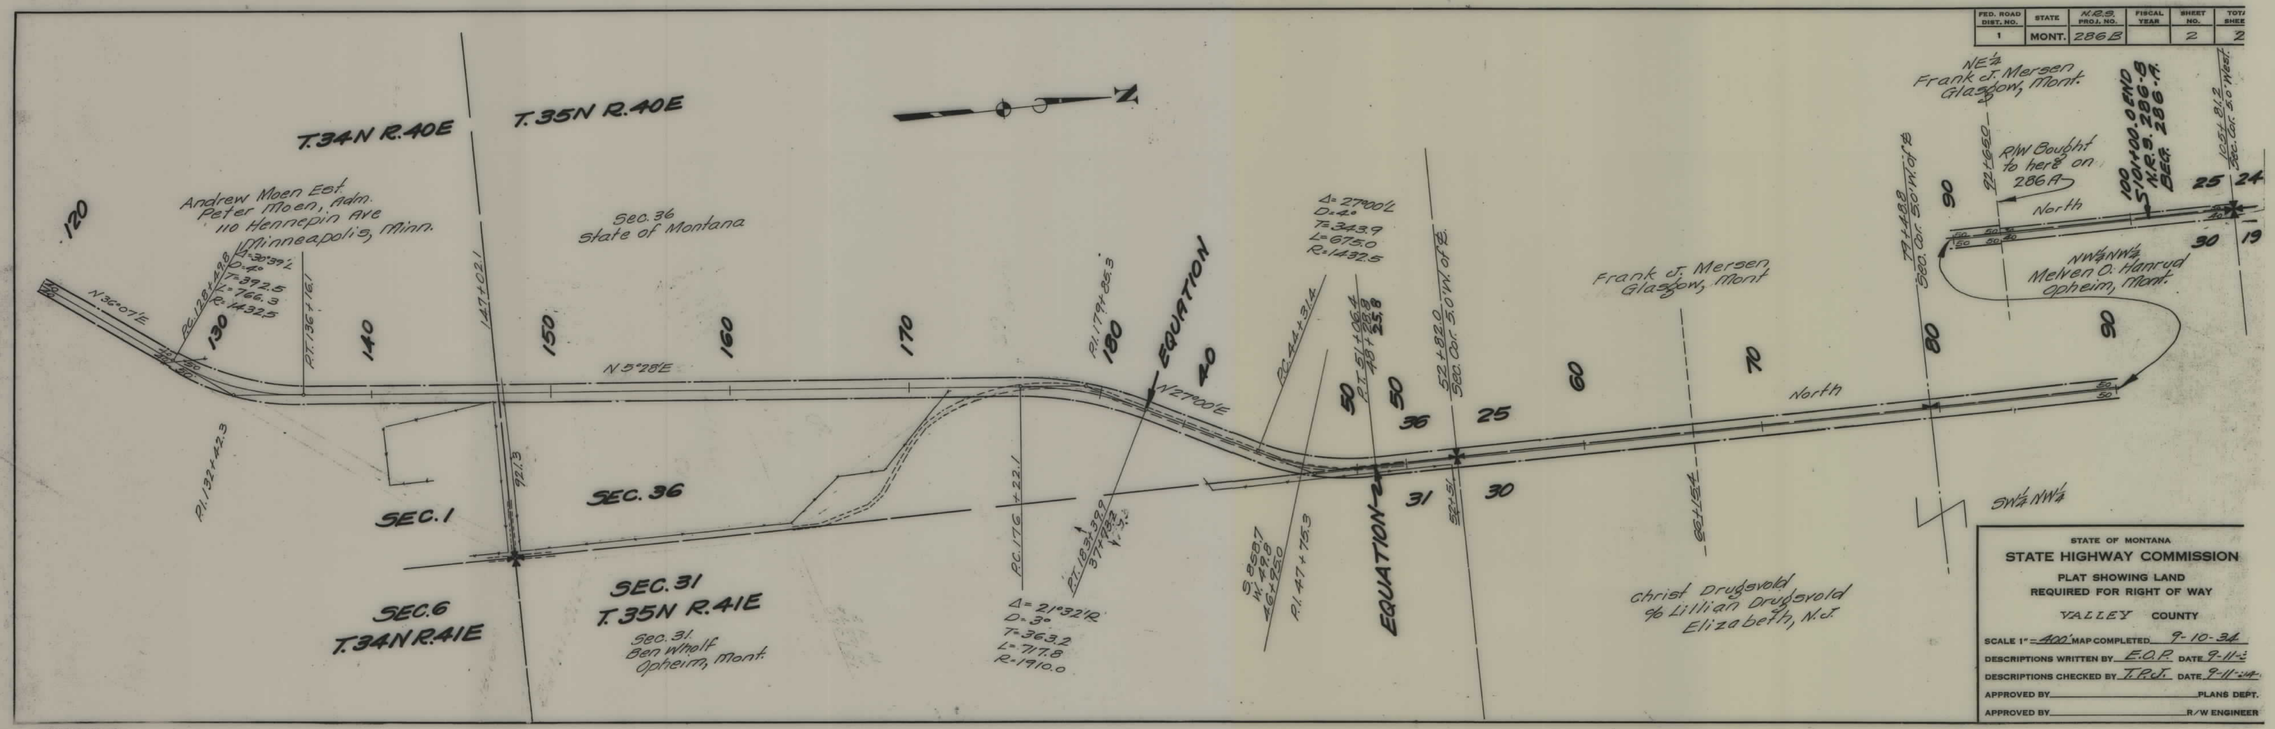

NRS 286 B SHT 2 OF 2

5